LEGEND

Contraction Joint

Longitudinal Joint

Expansion Joint

SCALE: 1"=10'

10' 0 10' 20'

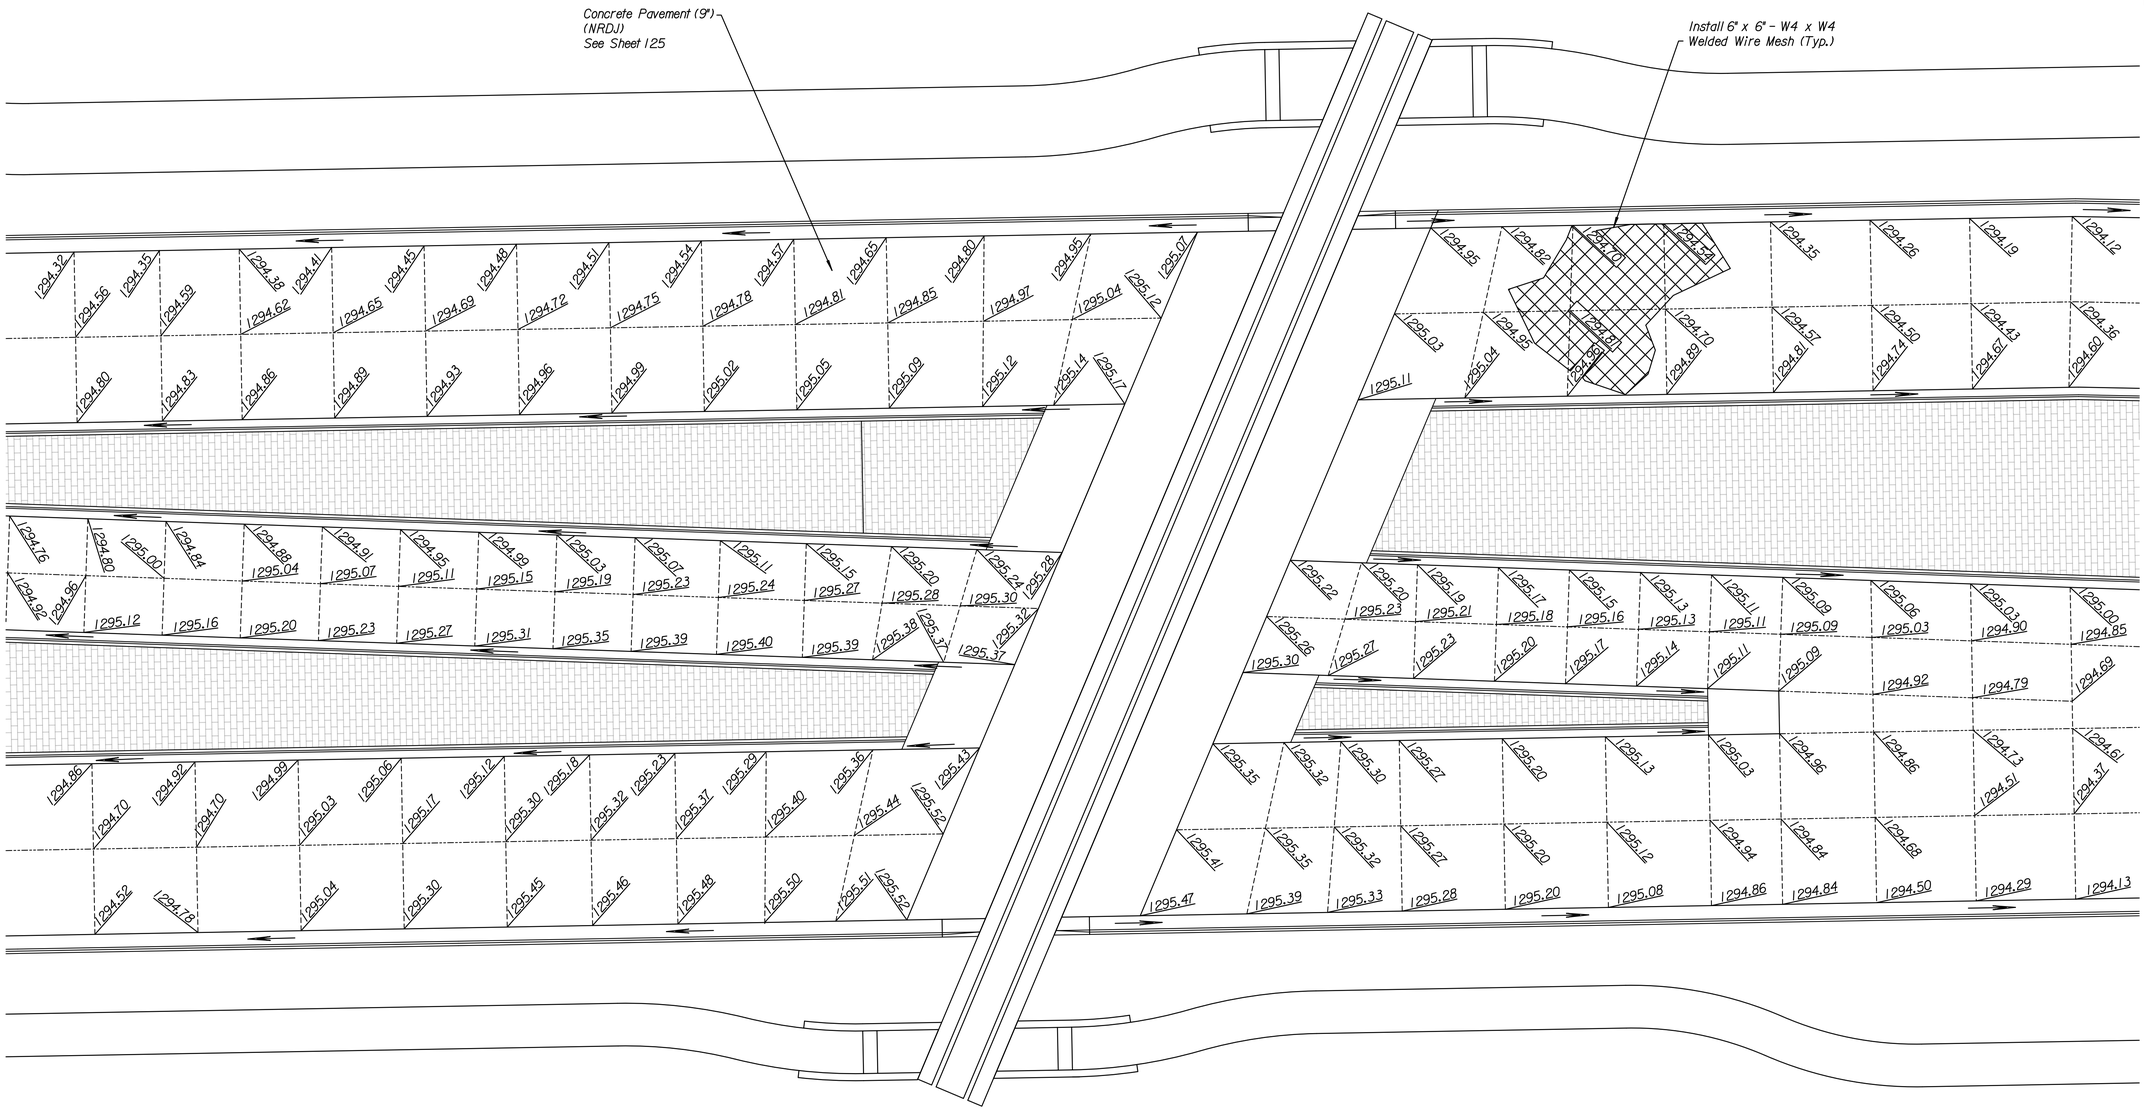

TRANSYSTEMS

245 N. WACO
SUITE 222
WICHITA, KANSAS 67202
MAIN: 316-303-3000
FAX: 316-462-5629

CONSULTANTS:

WEST STREET IMPROVEMENTS
FROM PAWNEE TO HARRY

WICHITA, KANSAS

CITY OF WICHITA

REVISIONS:

MARK	DATE	DESCRIPTION

PROJ NO: 87 N-0720-01
SCALE: 1"=20'
DATE: 9/25/2023
DESIGNED BY: CKC
DRAWN BY: CKC
CHECKED BY: MDB

SHEET TITLE:

PAVEMENT JOINTING DETAILS

SHEET NO.

117

SHEET 117 OF 517

IF THIS DRAWING IS LESS THAN 22" X 36" IT IS A REDUCED SIZE DRAWING

lcrohs
9/25/2023 - 6:25:28 PM - c:\transystems\pw_local\transyscorp-pw1\a-a_lcrohs\d0984549\C-INT-M02-403.DGN