STATE	PROJECT NO.	YEAR	SHEET NO.	TOTAL SHEETS
KANSAS	87 N-0720-01	2023	273	517

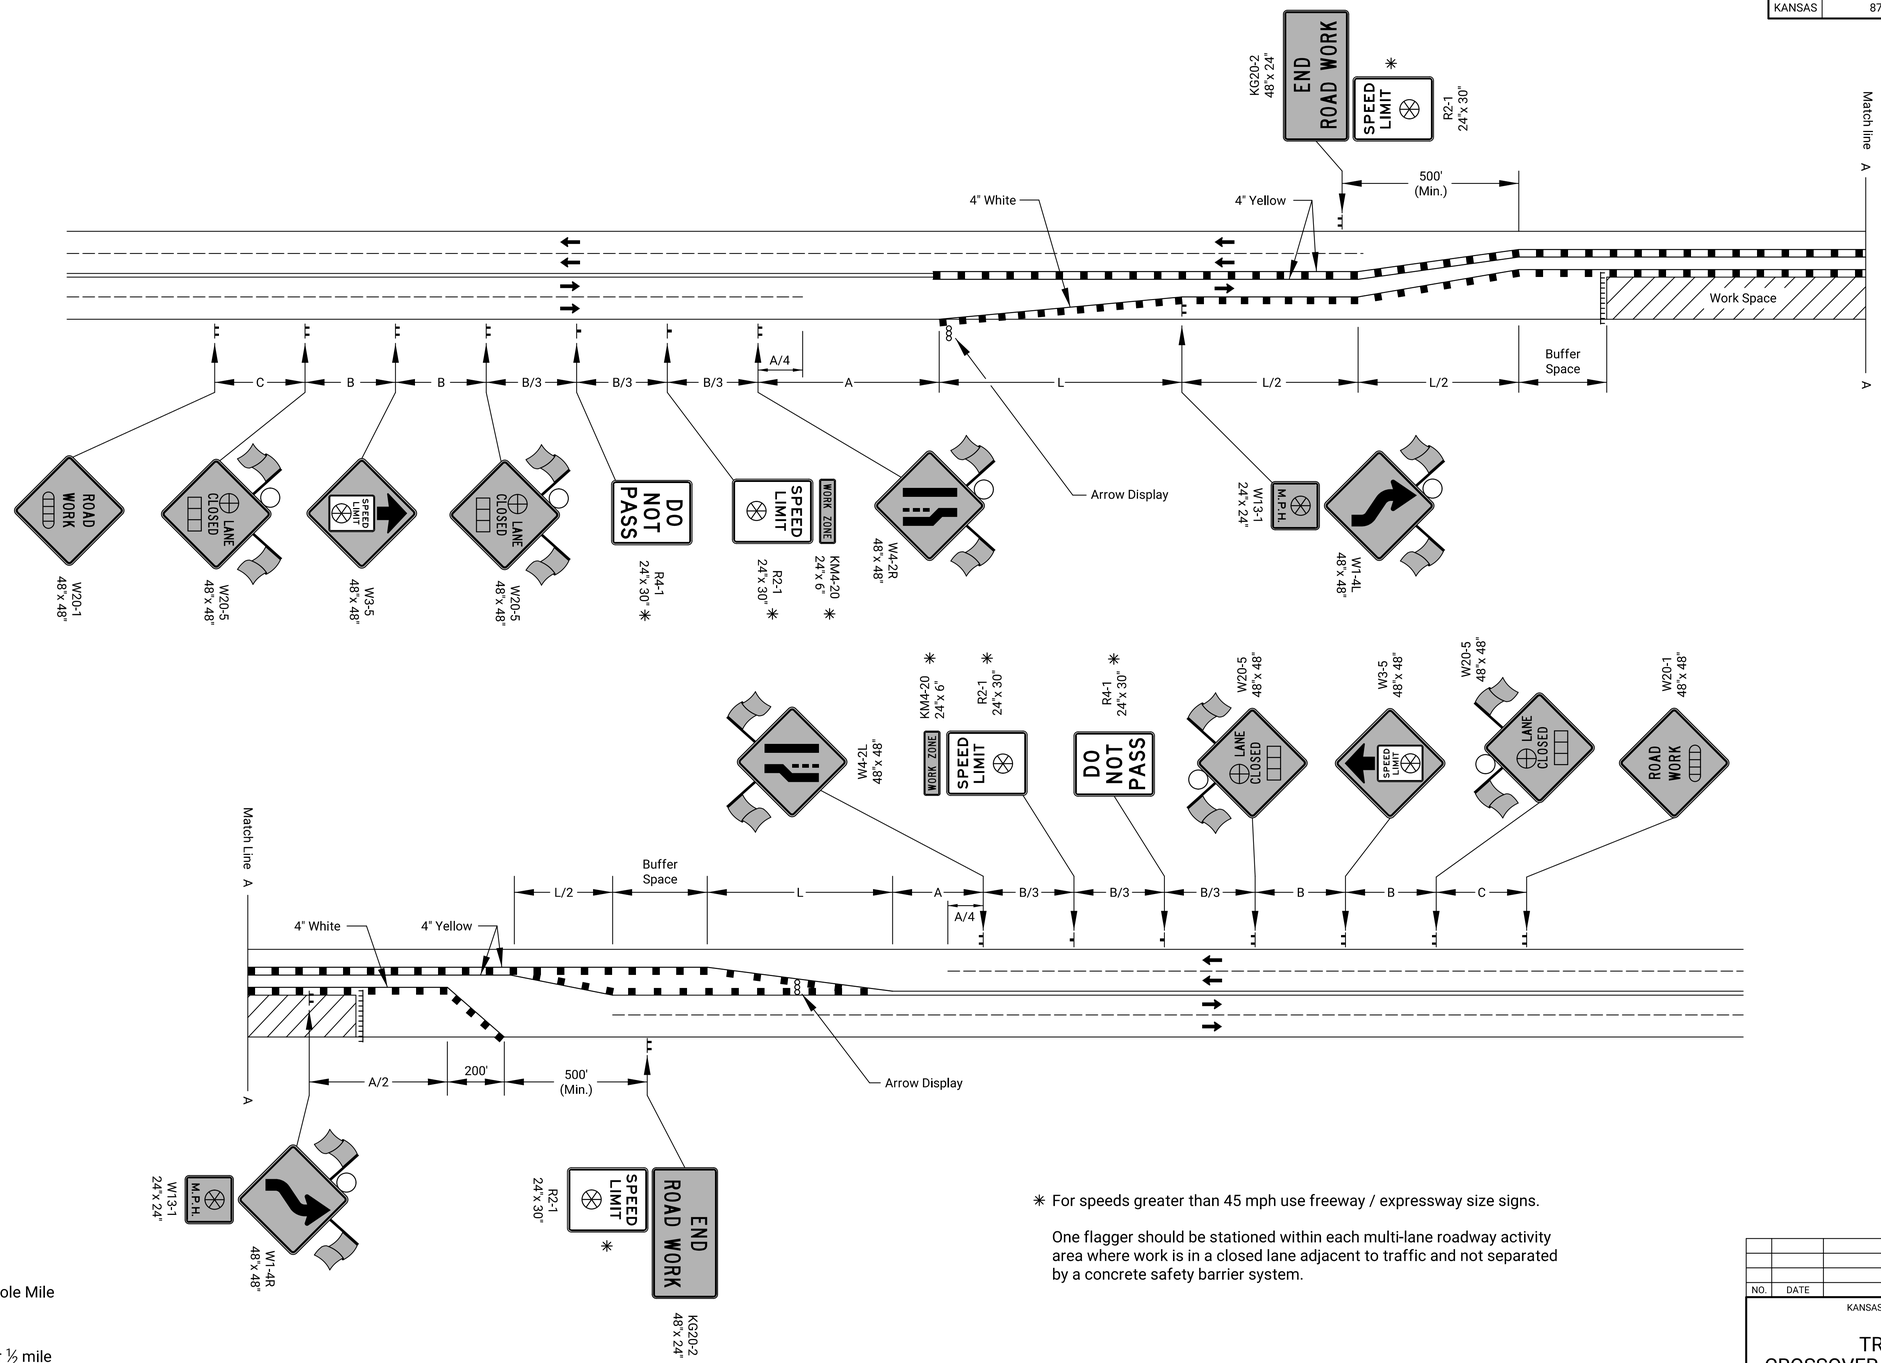

✳ For speeds greater than 45 mph use freeway / expressway size signs.

One flagger should be stationed within each multi-lane roadway activity area where work is in a closed lane adjacent to traffic and not separated by a concrete safety barrier system.

- Type 3 Barricades
- X Length to the Nearest Whole Mile
- ■ Channelizing Device
- Ahead, 1500 ft, or 1 mile
- Ahead, 1000 ft, 1500 ft, or ½ mile
- Right or Left
- Speed to be determined by the Engineer
- ○ Type "A" Low Intensity Warning Light

NO.	DATE	REVISIONS	BY	APP'D

KANSAS DEPARTMENT OF TRANSPORTATION

TRAFFIC CONTROL CROSSOVER ON UNDIVIDED ROADWAY

TE748

FHWA APPROVAL		06-01-15	APP'D.	Kristina Ericksen	
DESIGNED	B.A.H.	DETAILED R.W.B.	QUANTITIES	TRACED	
DESIGN CK.		DETAIL CK.	QUAN.CK.	TRACE CK.	

Sh. No. 273

Drawn By : lcvohs Plotted : 9/25/2023
File : c:\transystems\pw_local\transyscorp-pw1\a-e_lcvohs\d0984548\te748.dgn