Note:
*Pavement markings on NB West Street from Sta. 93+25.54 to Sta. 101+02.92 shall be recessed into the pavement. Pavement markings on SB West Street from Sta. 98+02.79 to Sta. 105+28.33 shall be recessed into the pavement.

SCALE: 1"=20'
20' 0 20' 40'

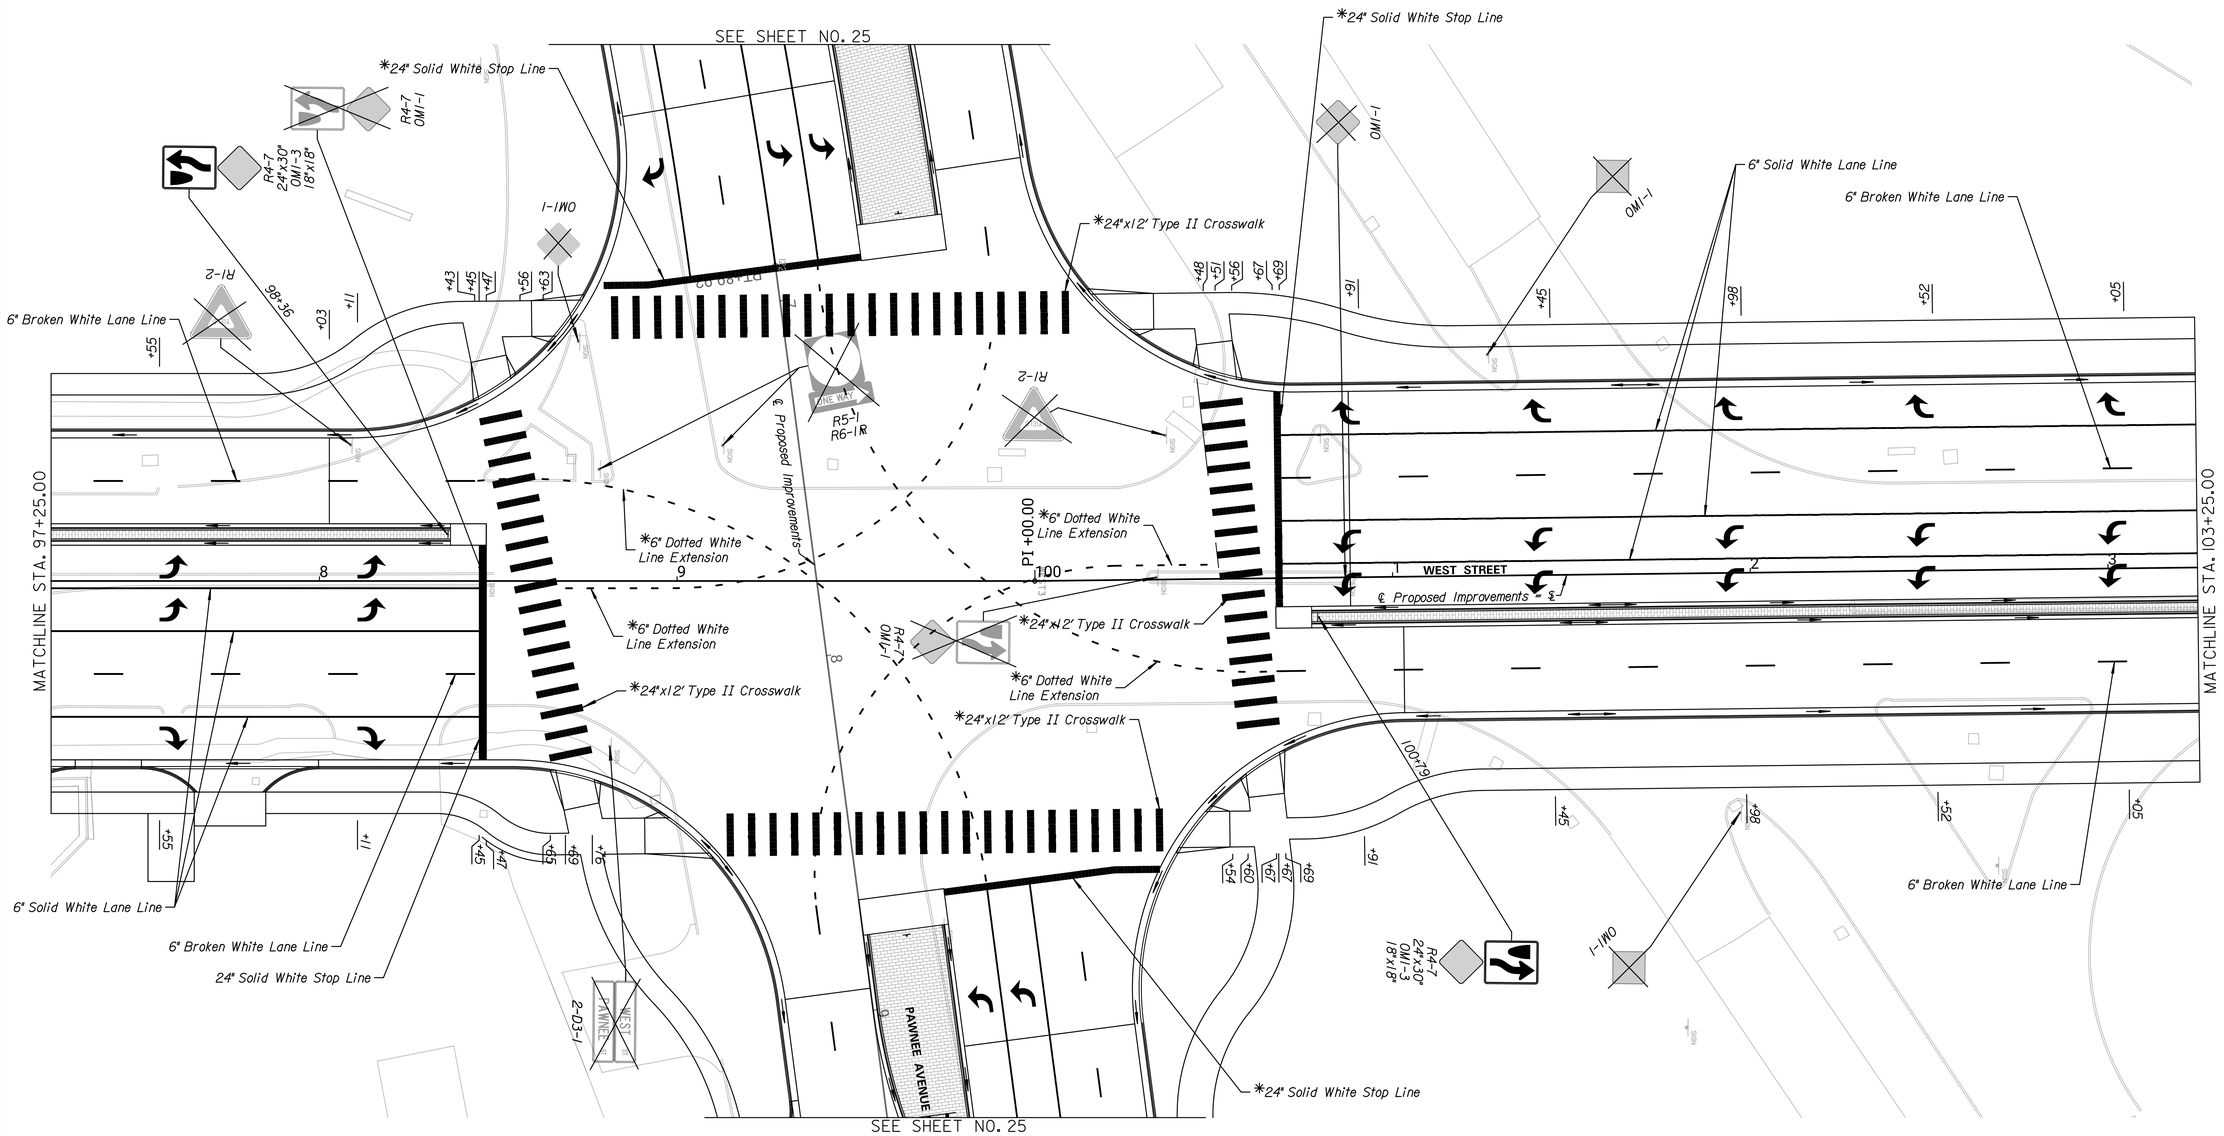

TRANSYSTEMS
245 N. WACO
SUITE 222
WICHITA, KANSAS 67202
MAIN: 316-303-3000
FAX: 316-462-5629

CONSULTANTS:

WEST STREET IMPROVEMENTS
FROM PAWNEE TO HARRY

WICHITA, KANSAS

CITY OF WICHITA

REVISIONS:

MARK	DATE	DESCRIPTION

PROJ NO: 87 N-0720-01
SCALE: 1"=20'
DATE: 9/25/2023
DESIGNED BY: DAN
DRAWN BY: DAN
CHECKED BY: MDB

SHEET TITLE:
WEST STREET
PAVEMENT MARKING
& SIGNING PLANS
STA. 97+25.00 TO
STA. 103+25.00

SHEET NO.
276
SHEET 276 OF 517

IF THIS DRAWING IS LESS THAN 22" X 36" IT IS A REDUCED SIZE DRAWING

lcrapke
9/25/2023 - 6:40:43 PM - cctransystems\pw_local\transyscorp-pw1\a-e_lcrapke\d0984549\C-PNK-M01-103.DGN