Note:
*Pavement markings on EB Pawnee Avenue from Sta. 1082+39.00 to Sta. 1083+11.80 shall be recessed into the pavement. Pavement markings on WB Pawnee Avenue from Sta. 1082+45.36 to Sta. 1084+64.47 shall be recessed into the pavement. Pavement markings in left turn lanes on EB Pawnee Avenue from Sta. 1079+84.00 to Sta. 1083+26.27.

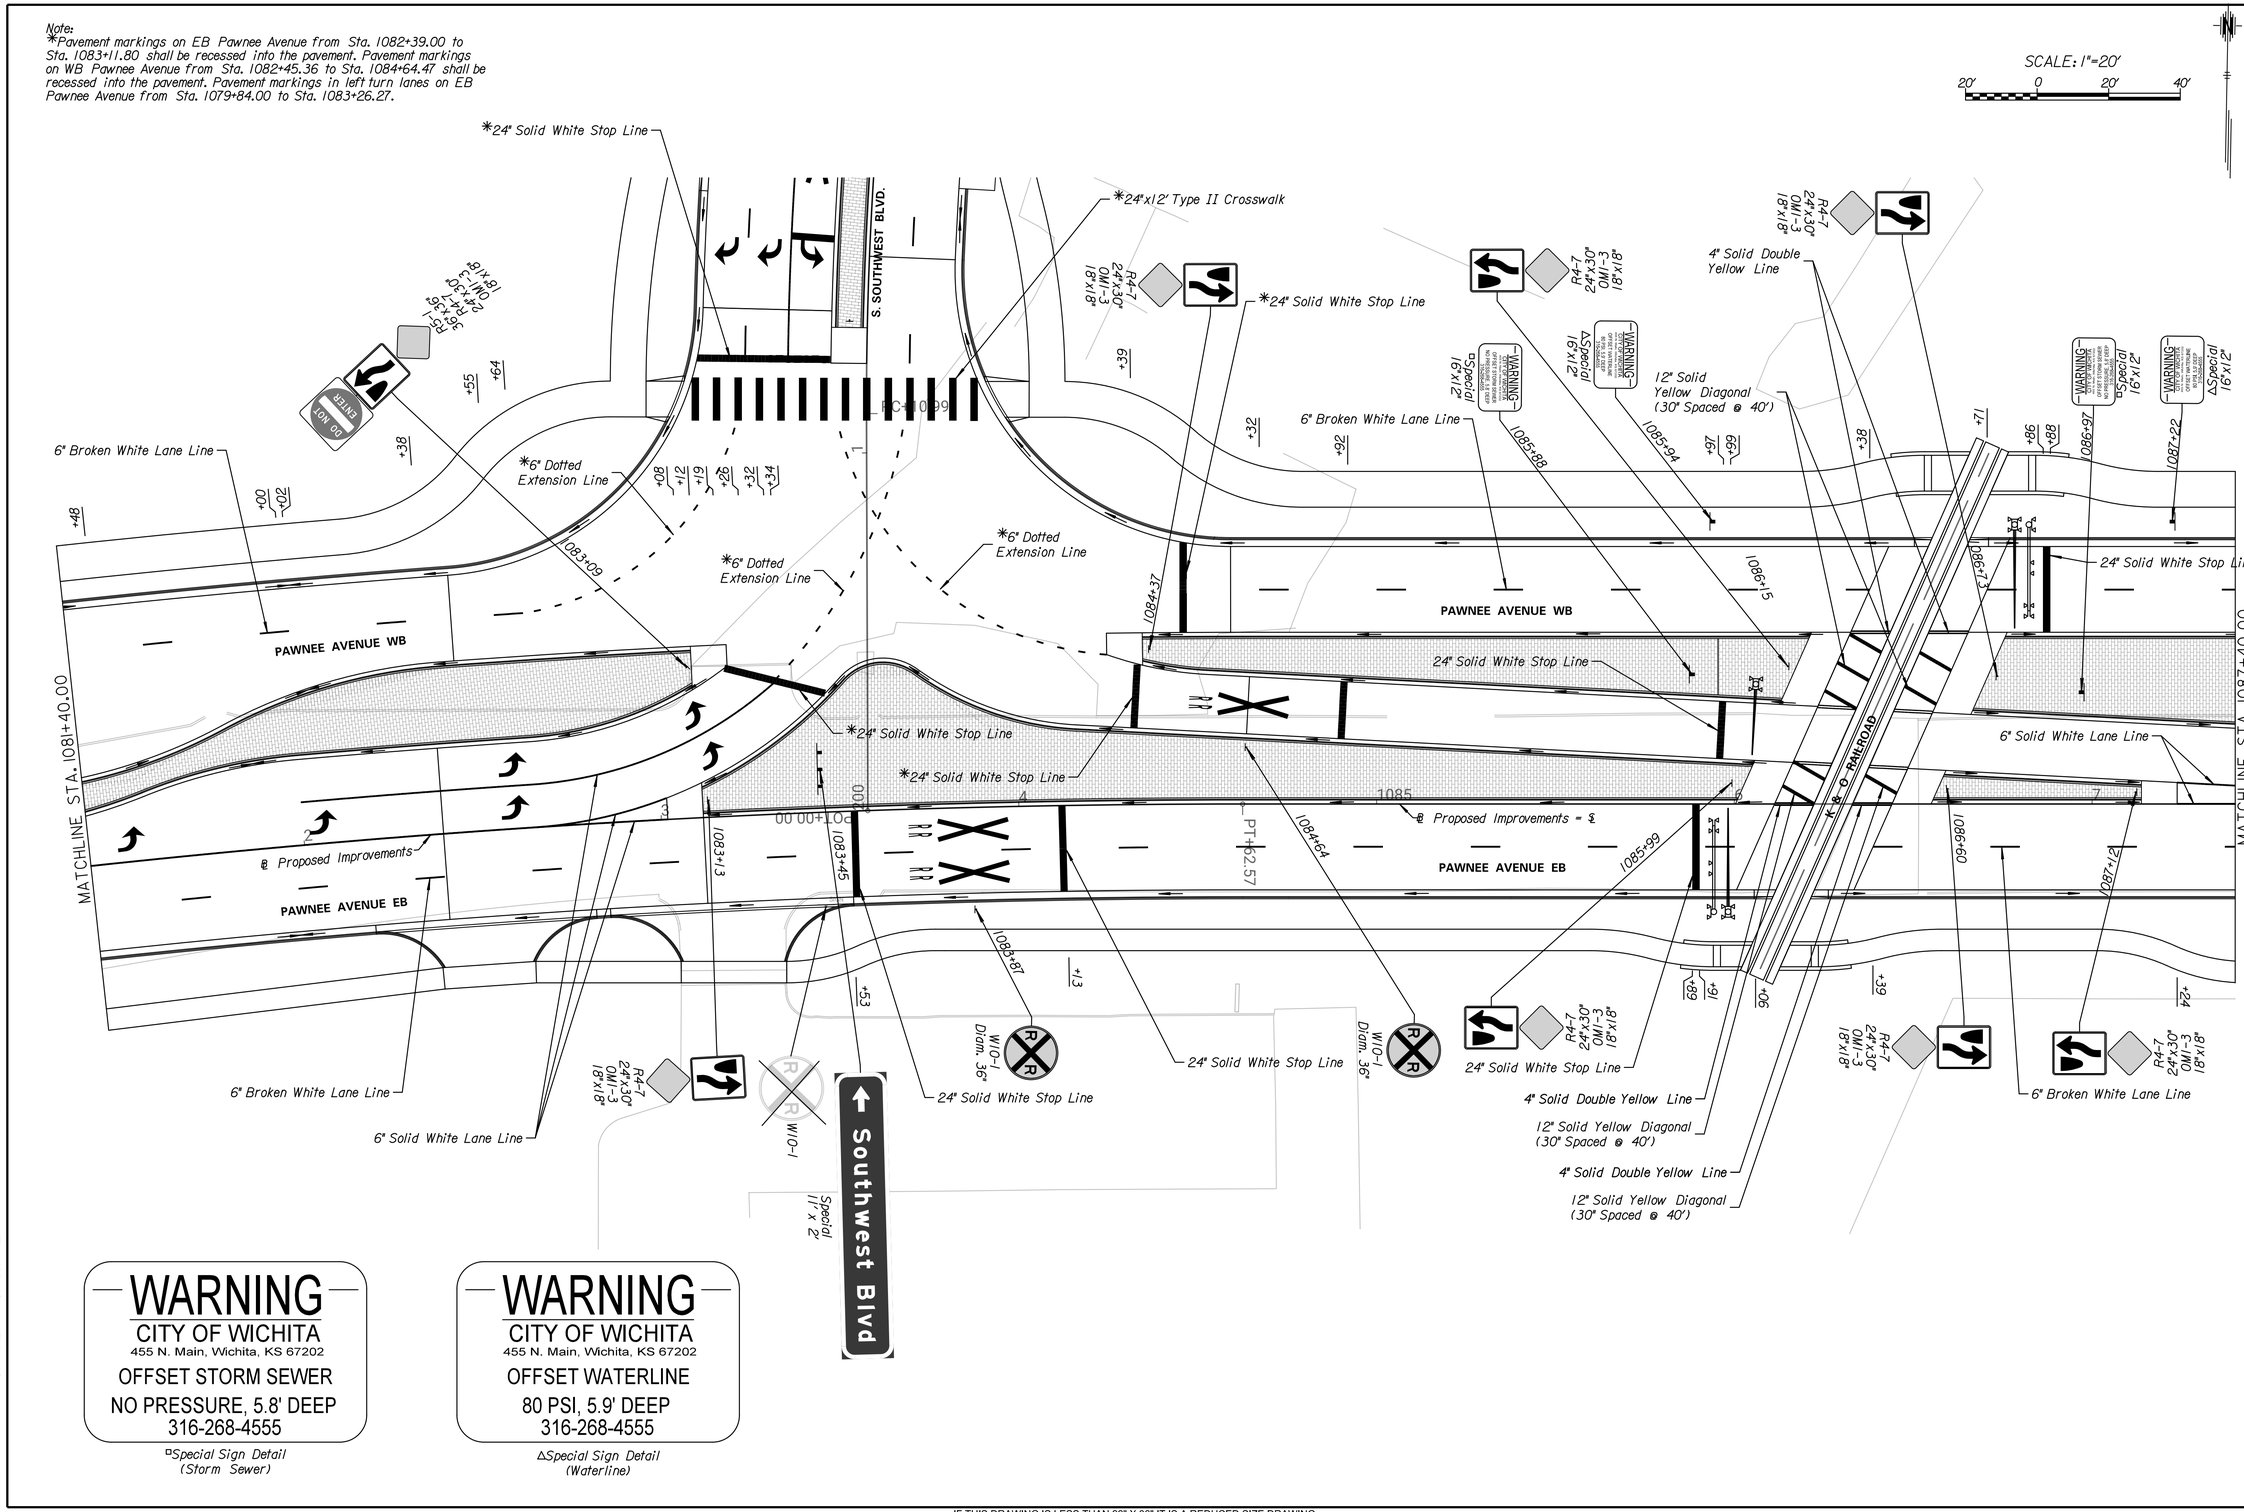

WARNING
CITY OF WICHITA
455 N. Main, Wichita, KS 67202
OFFSET STORM SEWER
NO PRESSURE, 5.8' DEEP
316-268-4555

□Special Sign Detail (Storm Sewer)

WARNING
CITY OF WICHITA
455 N. Main, Wichita, KS 67202
OFFSET WATERLINE
80 PSI, 5.9' DEEP
316-268-4555

△Special Sign Detail (Waterline)

TRANSYSTEMS
245 N. WACO
SUITE 222
WICHITA, KANSAS 67202
MAIN: 316-303-3000
FAX: 316-462-5629

CONSULTANTS:

WEST STREET IMPROVEMENTS FROM PAWNEE TO HARRY

WICHITA, KANSAS

CITY OF WICHITA

REVISIONS:

MARK	DATE	DESCRIPTION

PROJ NO: 87 N-0720-01
SCALE: 1"=20'
DATE: 9/25/2023
DESIGNED BY: DAN
DRAWN BY: DAN
CHECKED BY: MDB

SHEET TITLE:
PAWNEE ST. PAVEMENT MARKING & SIGNING
STA. 1081+40.00 TO STA. 1087+40.00

SHEET NO.
287

IF THIS DRAWING IS LESS THAN 22" X 36" IT IS A REDUCED SIZE DRAWING

lcvohs
9/25/2023 - 6:41:46 PM - c:\transystems\pw_local\transyscorp-pw1\a-e_lcvohs\d0984549\C-PMK-M02-103.DGN