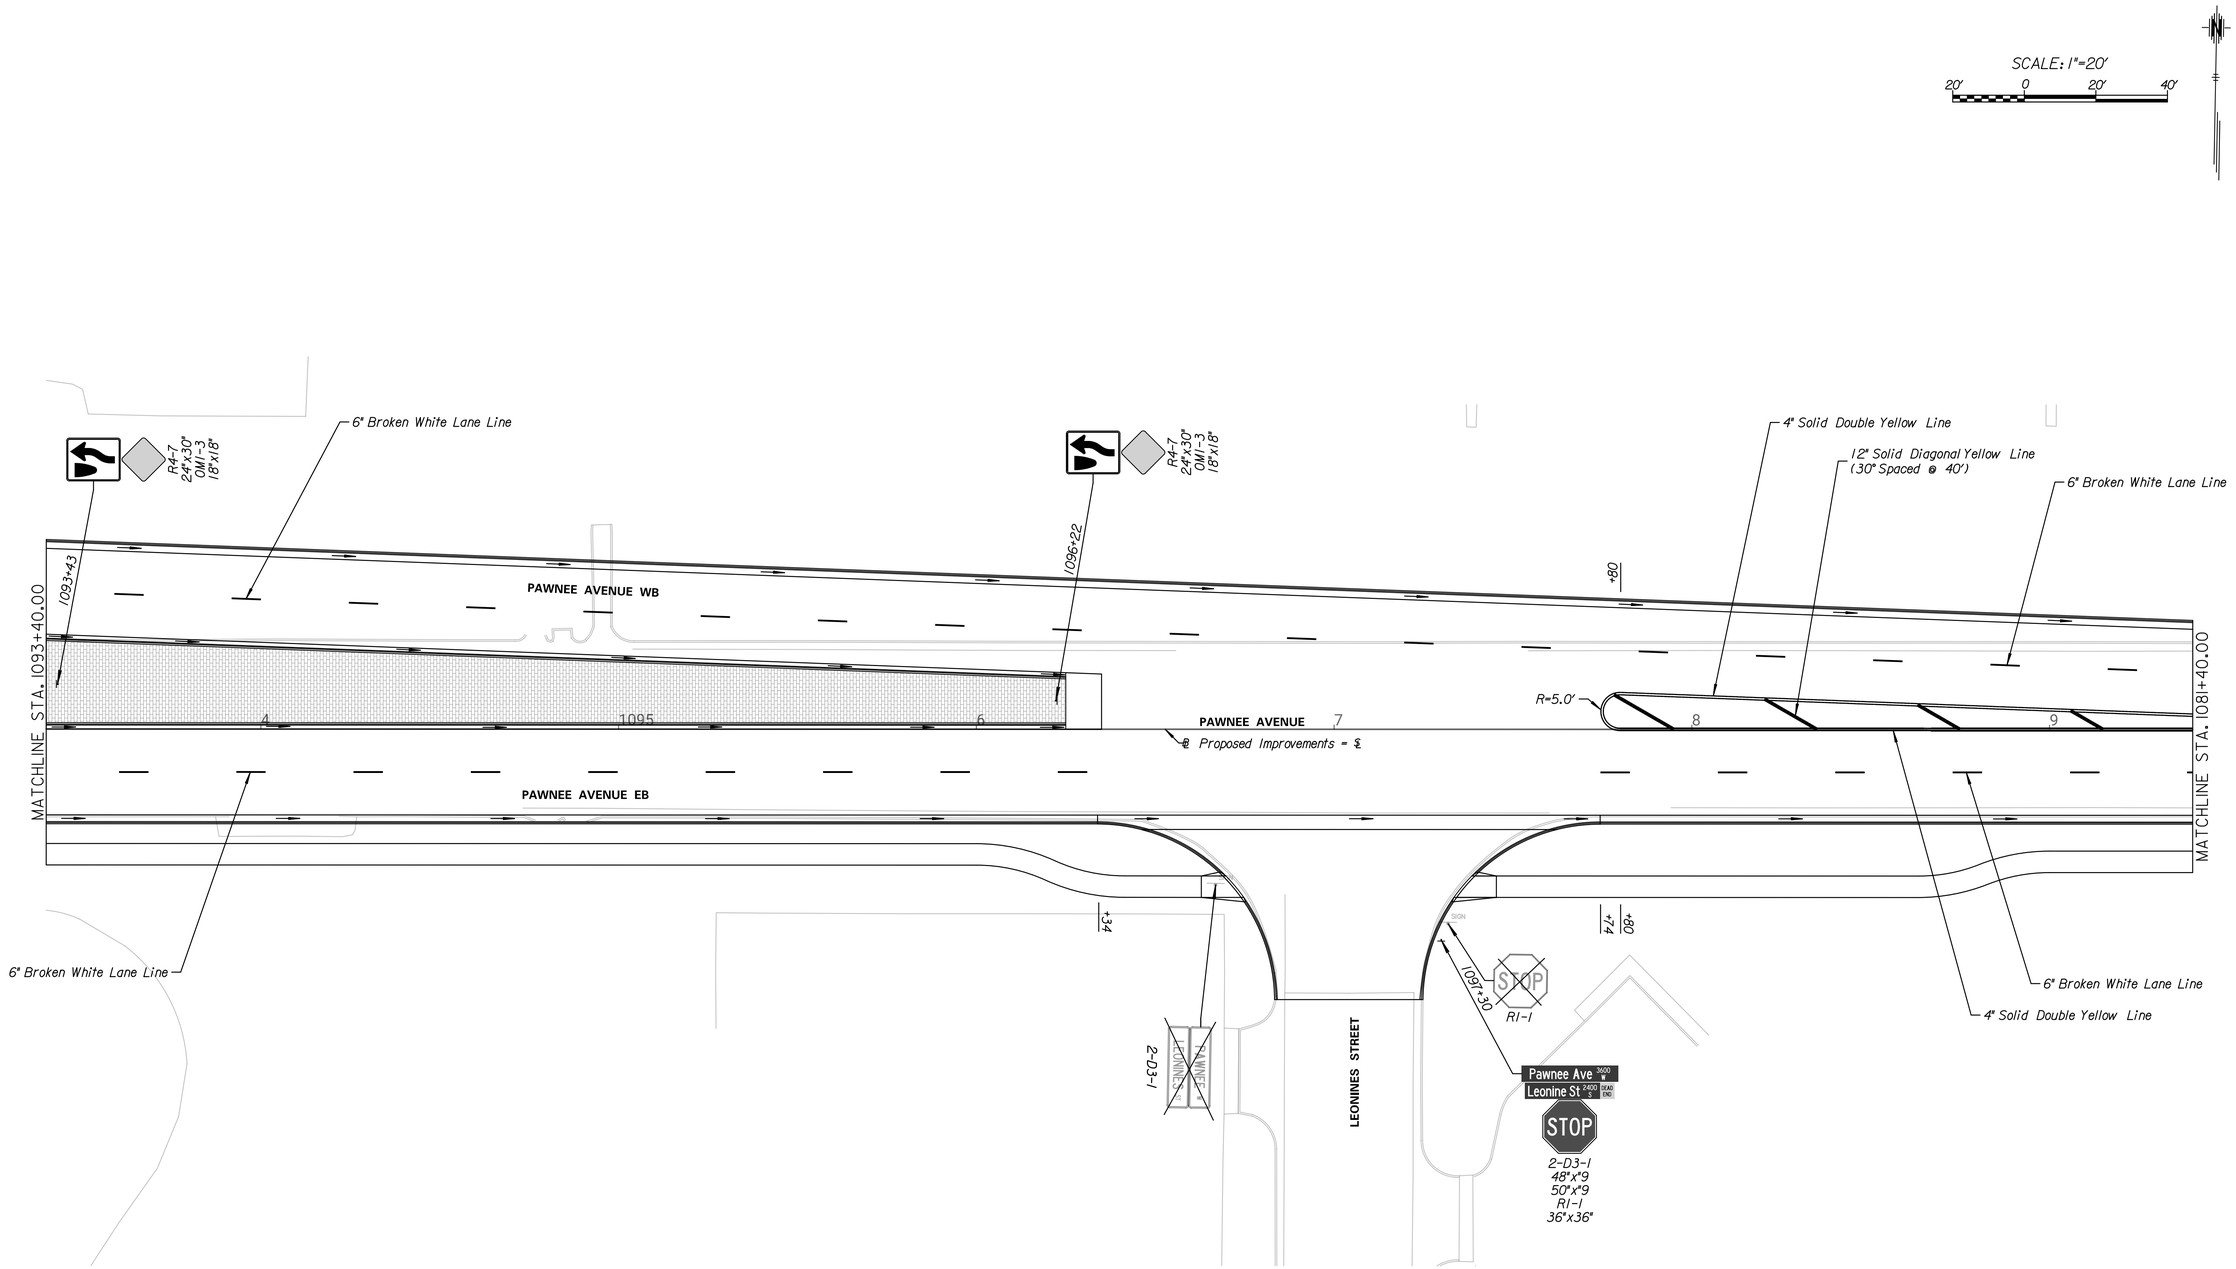

TRANSYSTEMS
245 N. WACO
SUITE 222
WICHITA, KANSAS 67202
MAIN: 316-303-3000
FAX: 316-462-5629

CONSULTANTS:

WEST STREET IMPROVEMENTS
FROM PAWNEE TO HARRY

WICHITA, KANSAS

CITY OF WICHITA

REVISIONS:

MARK	DATE	DESCRIPTION

PROJ NO: 87 N-0720-01
SCALE: 1"=20'
DATE: 9/25/2023
DESIGNED BY: DAN
DRAWN BY: DAN
CHECKED BY: MDB

SHEET TITLE:
PAWNEE ST.
PAVEMENT MARKING
& SIGNING
STA. 1093+40.00 TO
STA. 1099+40.00

SHEET NO.
289
SHEET 289 OF 517

IF THIS DRAWING IS LESS THAN 22" X 36" IT IS A REDUCED SIZE DRAWING

lcrotts
9/25/2023 - 6:41:59 PM - c:\transystems\pw_local\transyscorp-pw1\ae_local\crotsd\09845476\C-PMK-M02-105.DGN