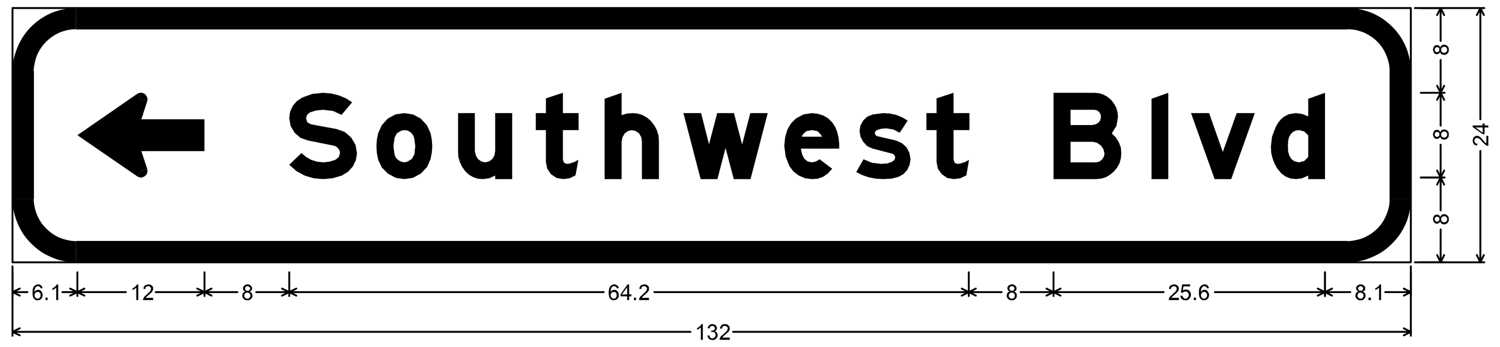

D3-2;
6.0" Radius, 2.0" Border, White on Green;
Standard Arrow Custom 12.0" X 8.0" 180°; "Southwest Blvd", E Mod;
Table of widths and spaces

6.1	← 12.0	8.0	S 6.4	1.8	o 5.3	2.4	u 5.1	2.3	t 4.0	2.5	h 5.1	2.3	w 7.9	1.7	e 5.1	1.6	s 5.1	1.6	t 4.0	8.0	B 6.4	2.8	l 1.5	2.3	v 5.9	1.6	d 5.1	8.1

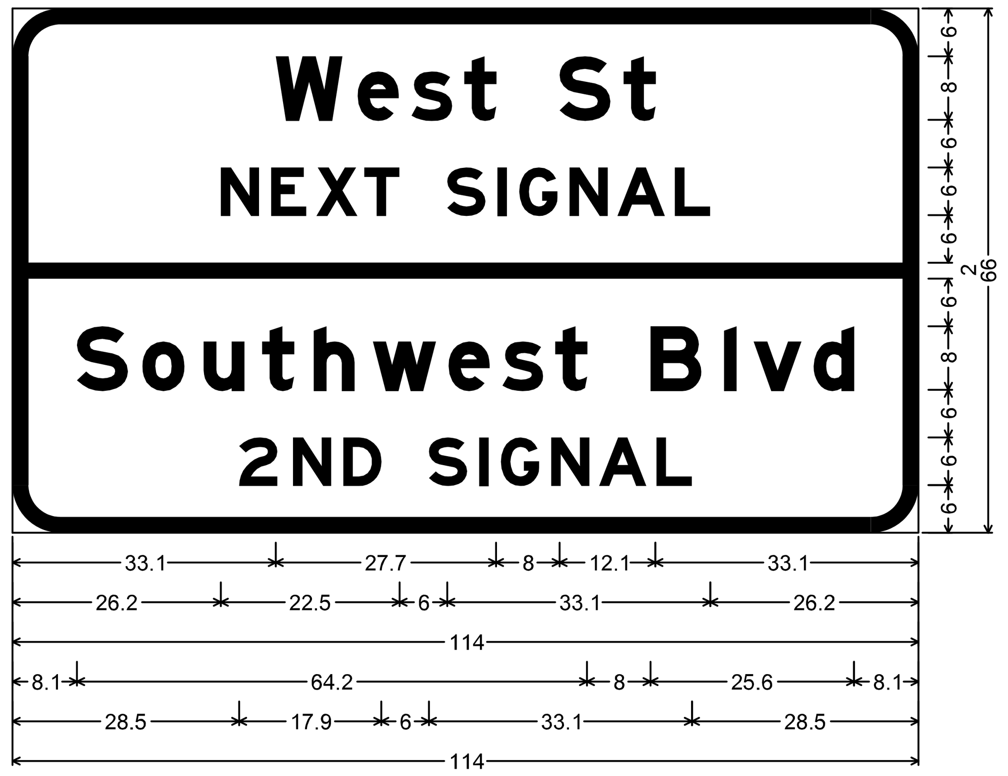

6.0" Radius, 2.0" Border, White on Green;
"West St", E Mod; "NEXT SIGNAL", E Mod; "Southwest Blvd", E Mod;
"2ND SIGNAL", E Mod;
Table of widths and spaces

33.1	W 8.5	1.8	e 5.1	1.7	s 5.1	1.5	t 4.0	8.0	S 6.4	1.7	t 4.0	33.1

26.2	N 4.8	1.5	E 4.5	1.2	X 5.2	0.8	T 4.5

6.0	S 4.8	1.5	I 1.2	1.6	G 4.7	1.6	N 4.8	1.2	A 6.0	1.2	L 4.5	26.2

0.0	114.0	0.0

8.1	S 6.4	1.8	o 5.3	2.4	u 5.1	2.3	t 4.0	2.5	h 5.1	2.3	w 7.9	1.7	e 5.1	1.6	s 5.1	1.6	t 4.0	

8.0	B 6.4	2.8	l 1.5	2.3	v 5.9	1.6	d 5.1	8.1

28.5	2 4.8	2.0	N 4.8	1.5	D 4.8	6.0	S 4.8	1.5	I 1.2	1.6	G 4.7	1.6	N 4.8	1.2	A 6.0	1.2	L 4.5	28.5

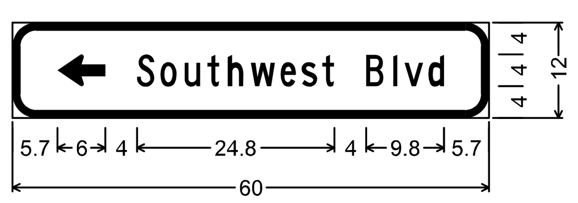

3.0" Radius, 1.0" Border, White on Green;
Standard Arrow Custom 6.0" X 4.0" 180°;
"Southwest Blvd", C;
Table of widths and spaces

5.7	← 6.0

4.0	S 2.2	0.7	o 2.1	1.0	u 1.9	0.9	t 1.6	1.0	h 2.0	0.9	w 3.1	0.6	e 2.0	0.7	s 2.0	0.6	t 1.5

4.0	B 2.2	1.2	l 0.6	0.9	v 2.3	0.7	d 1.9	5.7

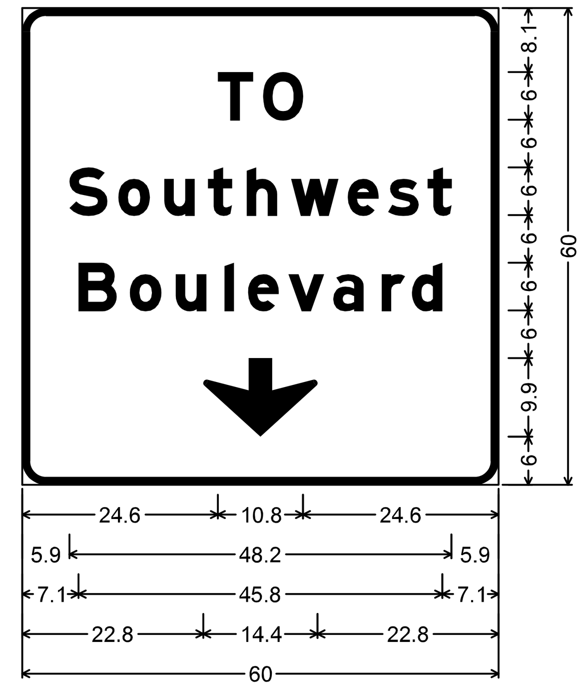

3.0" Radius, 1.0" Border, White on Green;
"TO", E Mod; "Southwest", E Mod;
"Boulevard", E Mod;
Down Arrow Custom - 9.9" 270°;
Table of widths and spaces

24.6	T 4.5	1.2	O 5.1	24.6

5.9	S 4.8	1.4	o 4.0	1.8	u 3.8	1.7	t 3.0	1.9	h 3.8	1.8	w 5.9	1.2	e 3.8	1.3	s 3.8	1.2	t 3.0	5.9

7.1	B 4.8	1.7	o 3.9	1.8	u 3.9	2.3	l 1.1	1.8	e 3.9	1.2	v 4.5	1.2	a 3.8	2.3	r 2.9	0.9	d 3.8	7.1

22.8	↓ 14.4	22.8

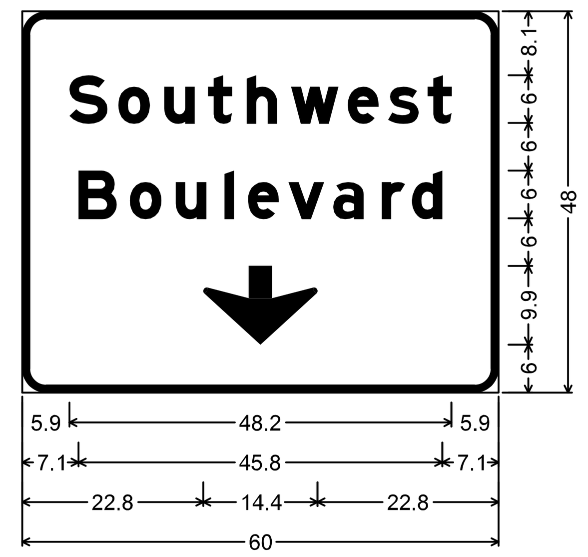

3.0" Radius, 1.0" Border, White on Green;
"Southwest", E Mod; "Boulevard", E Mod;
Down Arrow Custom - 9.9" 270°;
Table of widths and spaces

5.9	S 4.8	1.4	o 4.0	1.8	u 3.8	1.7	t 3.0	1.9	h 3.8	1.8	w 5.9	1.2	e 3.8	1.3	s 3.8	1.2	t 3.0	5.9

7.1	B 4.8	1.7	o 3.9	1.8	u 3.9	2.3	l 1.1	1.8	e 3.9	1.2	v 4.5	1.2	a 3.8	2.3	r 2.9	0.9	d 3.8	7.1

22.8	↓ 14.4	22.8

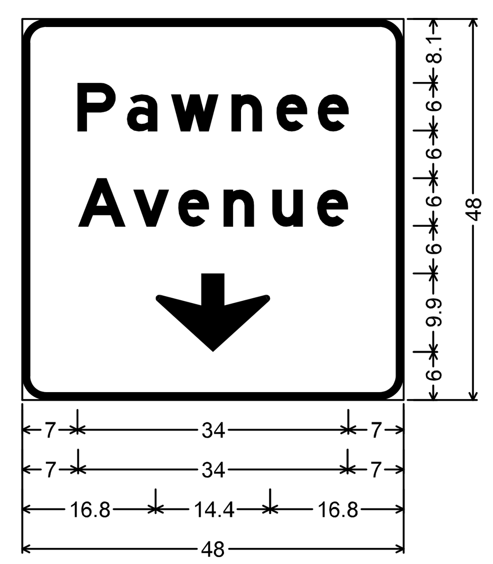

3.0" Radius, 1.0" Border, White on Green;
"Pawnee", E Mod;
"Avenue", E Mod;
Down Arrow Custom - 9.9" 270°;
Table of widths and spaces

7.0	P 4.7	1.5	a 3.8	1.7	w 6.0	1.6	n 3.9	1.8	e 3.8	1.4	e 3.8	7.0

7.0	A 6.0	1.0	v 4.5	1.1	e 3.9	1.8	n 3.9	2.3	u 3.8	1.8	e 3.9	7.0

16.8	↓ 14.4	16.8

TRANSYSTEMS
245 N. WACO
SUITE 222
WICHITA, KANSAS 67202
MAIN: 316-303-3000
FAX: 316-462-5629

CONSULTANTS:

WEST STREET IMPROVEMENTS
FROM PAWNEE TO HARRY

WICHITA, KANSAS

CITY OF WICHITA

REVISIONS:

MARK	DATE	DESCRIPTION

PROJ NO: 87 N-0720-01
SCALE: NTS
DATE: 9/25/2023
DESIGNED BY: SSP
DRAWN BY: SSP
CHECKED BY: MDB

SHEET TITLE:
GUIDE SIGN DETAILS

SHEET NO.
301

lcvohs
9/25/2023 - 6:43:07 PM - c:\transystems\pw_local\transyscorp-pw1\a-e_lcvohs\d0984549\C-SGN-M01-504.dgn

IF THIS DRAWING IS LESS THAN 22" X 36" IT IS A REDUCED SIZE DRAWING

CADconform Certify This File

CADconform Certify This File