LEGEND

- Fiber Optic Cable Splice Vault (Proposed)
- Fiber Optic Cable Splice Vault (Existing)
- Pad Mounted Traffic Signal Cabinet
- Conduit, Bored, Proposed
- Conduit, Trenched, Proposed

SCALE: 1"=20'

20' 0 20' 40'

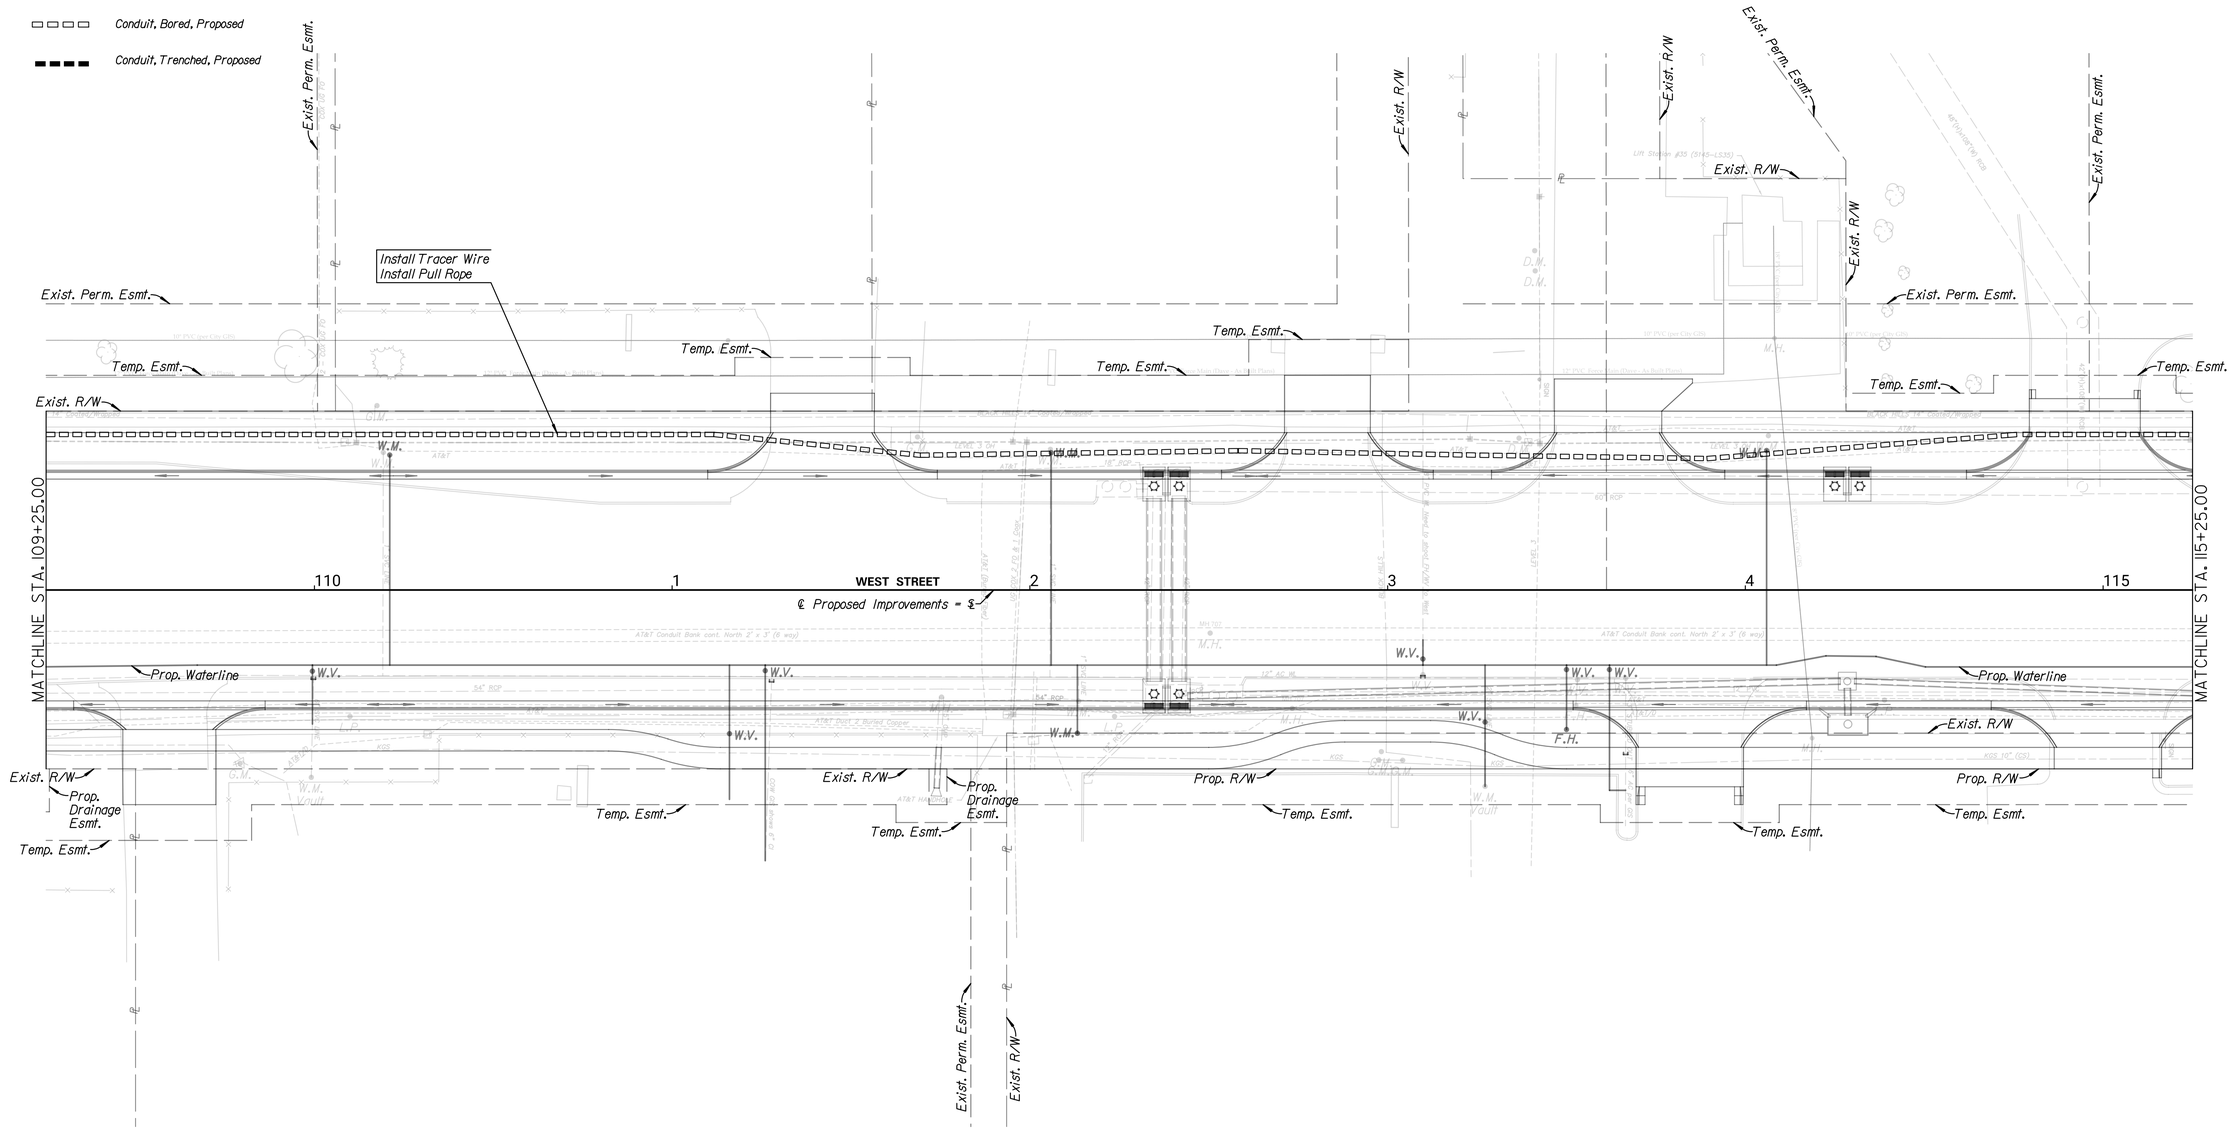

GENERAL NOTES:

DEVICE AND CONDUIT SYMBOLOGY ON PLAN SHEET IS NOT SHOWN TO SCALE FOR PLAN CLARITY. DO NOT SCALE LOCATIONS FROM PLAN SHEET.

EXISTING FEATURES & UTILITIES ARE SHOWN FROM AVAILABLE INFORMATION & SHOULD BE CONSIDERED APPROXIMATE ONLY. IT IS THE RESPONSIBILITY OF THE CONTRACTOR TO VERIFY UTILITIES & THEIR EXACT LOCATION PRIOR TO CONSTRUCTION.

SEAL ALL ENDS OF CONDUITS WITH MECHANICAL PLUGS.

INSTALL PULL TAPE IN THE DUCT BANK & TRACER WIRE PER SPECIFICATIONS.

TRANSYSTEMS
245 N. WACO
SUITE 222
WICHITA, KANSAS 67202
MAIN: 316-303-3000
FAX: 316-462-5629

CONSULTANTS:

REVISIONS:

MARK	DATE	DESCRIPTION

WEST STREET IMPROVEMENTS
FROM PAWNEE TO HARRY

WICHITA, KANSAS

CITY OF WICHITA

PROJ NO:	87 N-0720-01
SCALE:	1"=20'
DATE:	9/25/2023
DESIGNED BY:	LCV
DRAWN BY:	LCV
CHECKED BY:	SSP

SHEET TITLE:
WEST STREET
COMM. DUCT BANK
PLAN LAYOUT
STA. 109+25.00 TO
STA. 115+25.00

SHEET NO.
325

SHEET 325 OF 517

IF THIS DRAWING IS LESS THAN 22" X 36" IT IS A REDUCED SIZE DRAWING

lcvalis
9/25/2023 - 6:44:17 PM - c:\transystems\cpw_local\transyscorp-pw1\ea_local\data\698454\IC-ITS-M01-105.DGN