LEGEND

- Fiber Optic Cable Splice Vault (Proposed)
- Fiber Optic Cable Splice Vault (Existing)
- Pad Mounted Traffic Signal Cabinet
- Conduit, Bored, Proposed
- Conduit, Trenched, Proposed

N

20' 0 20' 40'

SCALE: 1"=20'

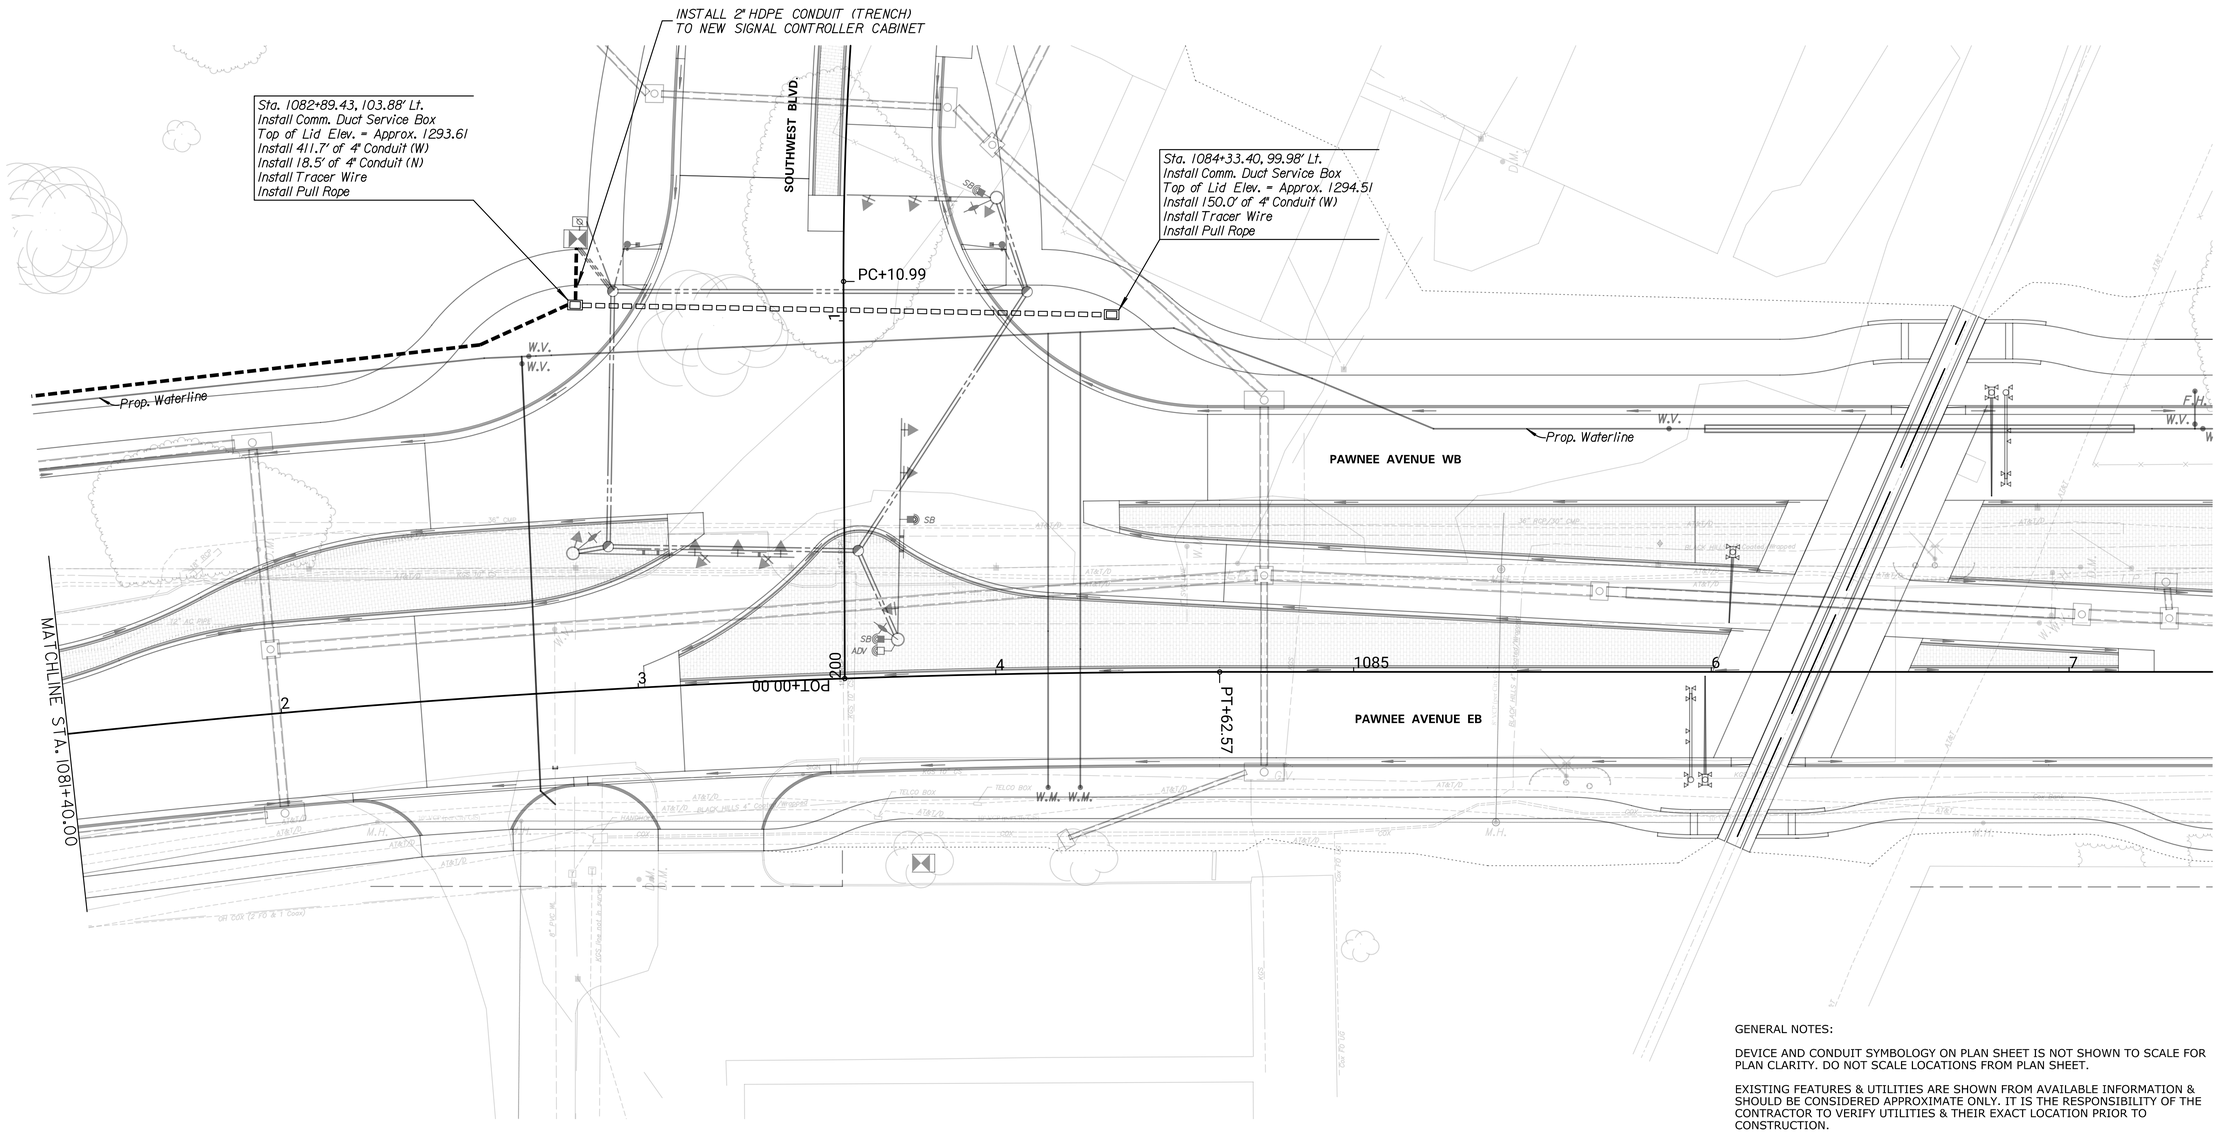

GENERAL NOTES:

DEVICE AND CONDUIT SYMBOLOGY ON PLAN SHEET IS NOT SHOWN TO SCALE FOR PLAN CLARITY. DO NOT SCALE LOCATIONS FROM PLAN SHEET.

EXISTING FEATURES & UTILITIES ARE SHOWN FROM AVAILABLE INFORMATION & SHOULD BE CONSIDERED APPROXIMATE ONLY. IT IS THE RESPONSIBILITY OF THE CONTRACTOR TO VERIFY UTILITIES & THEIR EXACT LOCATION PRIOR TO CONSTRUCTION.

SEAL ALL ENDS OF CONDUITS WITH MECHANICAL PLUGS.

INSTALL PULL TAPE IN THE DUCT BANK & TRACER WIRE PER SPECIFICATIONS.

TRANSYSTEMS
245 N. WACO
SUITE 222
WICHITA, KANSAS 67202
MAIN: 316-303-3000
FAX: 316-462-5629

CONSULTANTS:

WEST STREET IMPROVEMENTS
FROM PAWNEE TO HARRY

WICHITA, KANSAS

CITY OF WICHITA

REVISIONS:

MARK	DATE	DESCRIPTION

PROJ NO: 87 N-0720-01
SCALE: 1"=20'
DATE: 9/25/2023
DESIGNED BY: LCV
DRAWN BY: LCV
CHECKED BY: SSP

SHEET TITLE:

PAWNEE AVE.
COMM. DUCT BANK
PLAN LAYOUT
STA. 1081+40.00 TO
STA. 1087+40.00

SHEET NO.

334

SHEET 334 OF 517

lcvohs
9/25/2023 - 6:44:47 PM - c:\transystems\cow_local\transyscorp-pw1\w-a_lcvohs\d0984549\C-ITS-M02-102.DGN

IF THIS DRAWING IS LESS THAN 22" X 36" IT IS A REDUCED SIZE DRAWING