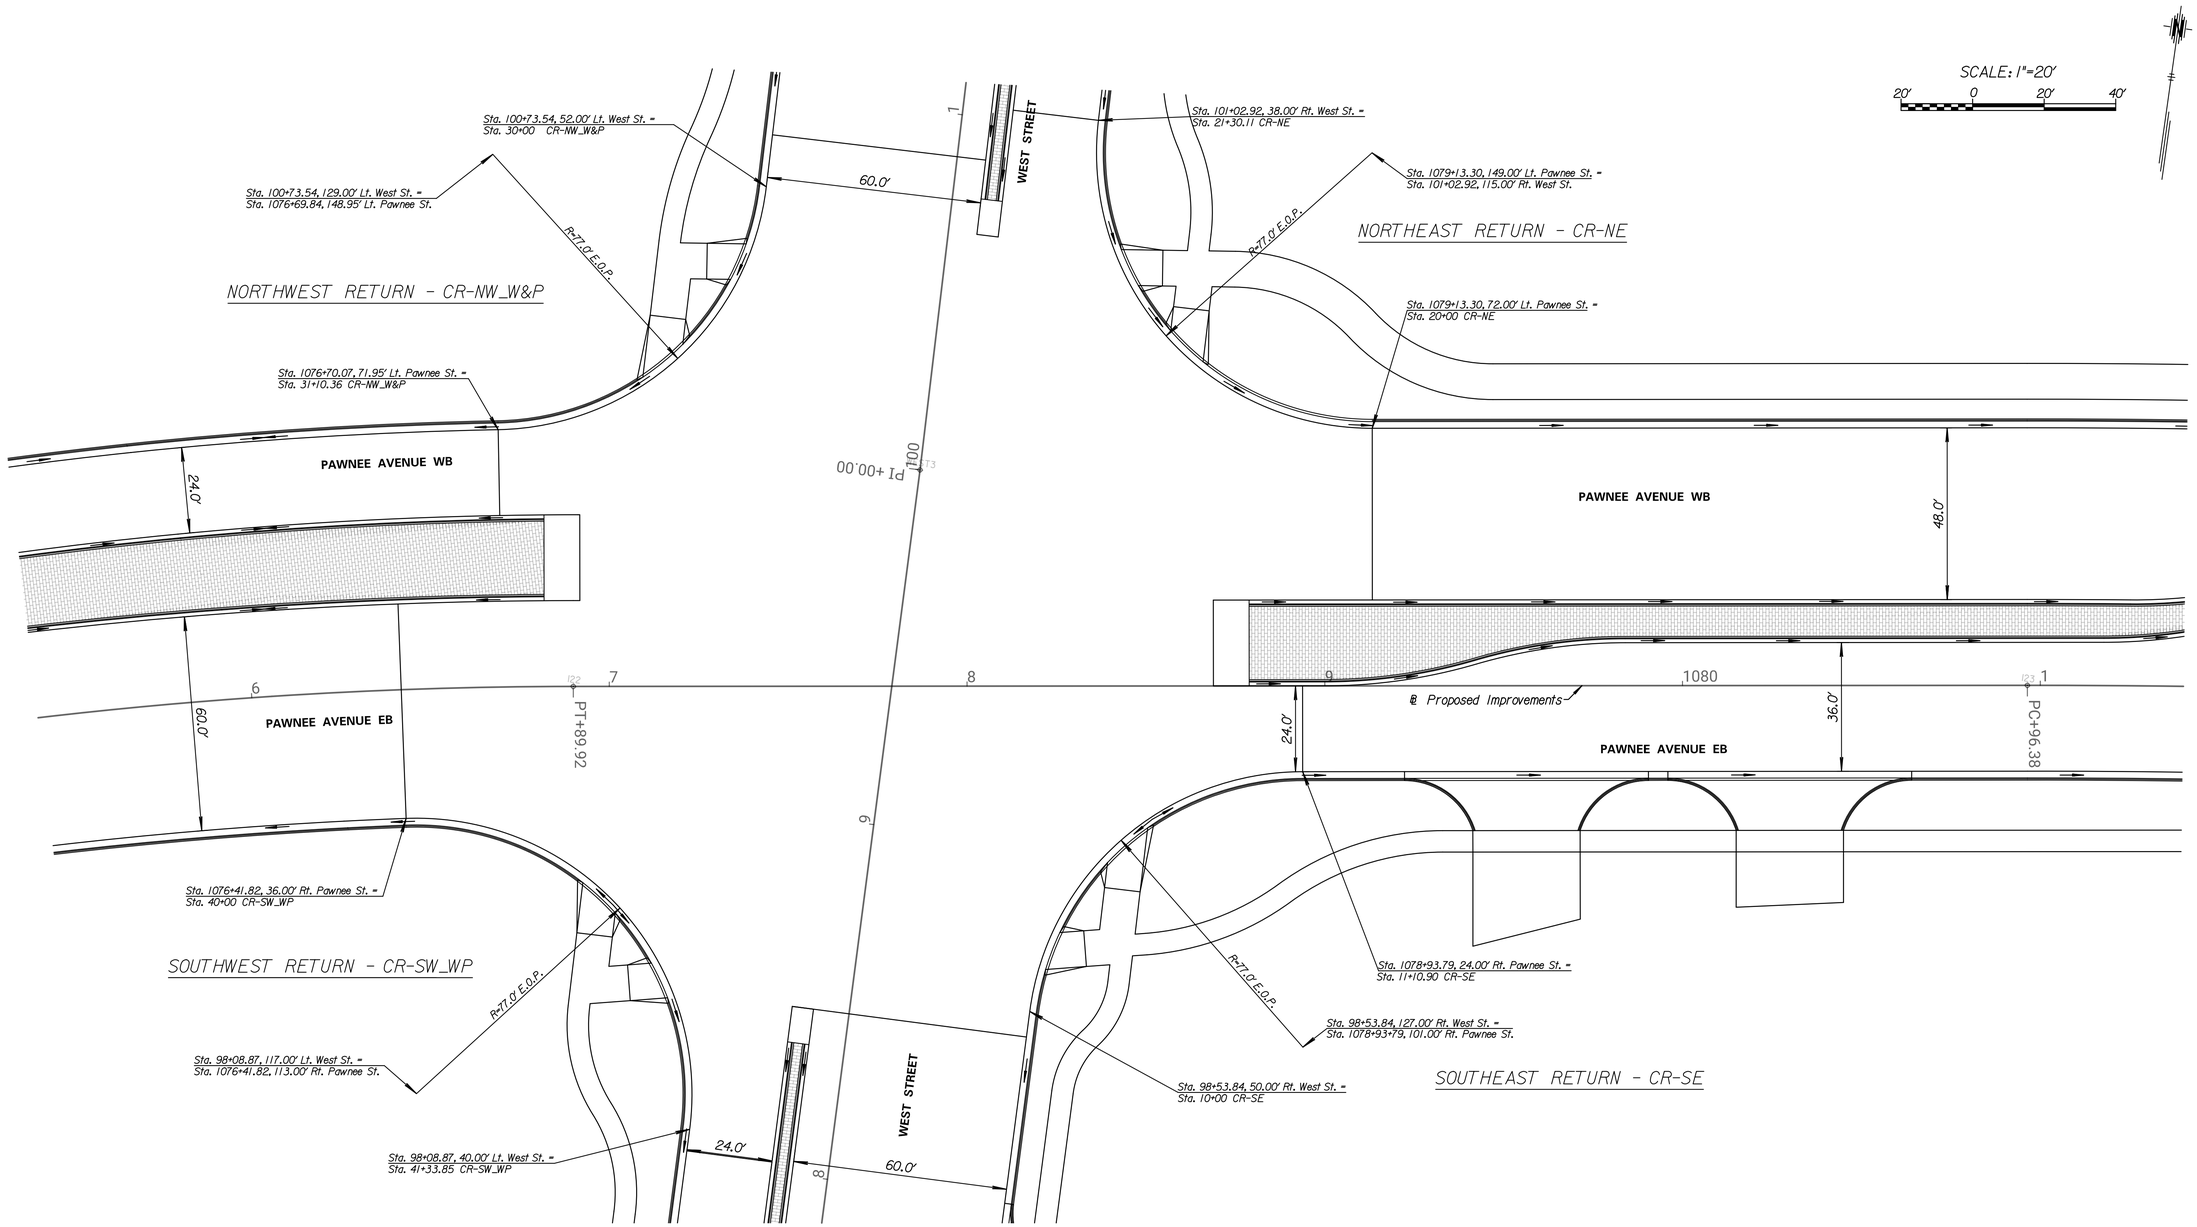

TRANSYSTEMS
245 N. WACO
SUITE 222
WICHITA, KANSAS 67202
MAIN: 316-303-3000
FAX: 316-462-5629

CONSULTANTS:

WEST STREET IMPROVEMENTS
FROM PAWNEE TO HARRY

WICHITA, KANSAS

CITY OF WICHITA

REVISIONS:

MARK	DATE	DESCRIPTION

PROJ NO: 87 N-0720-01
SCALE: 1"=20'
DATE: 9/25/2023
DESIGNED BY: DAN
DRAWN BY: DAN
CHECKED BY: MDB

SHEET TITLE:

CURB RETURN
DETAILS
WEST STREET &
PAWNEE AVENUE

SHEET NO.
37

SHEET 37 OF 517

IF THIS DRAWING IS LESS THAN 22" X 36" IT IS A REDUCED SIZE DRAWING

lyoho
9/26/2023 - 8:21:22 PM - c:\transystems\pw_local\transyscorp-pw1\a-e_lyoho\d0984549\C-CRD-M01-401.DGN