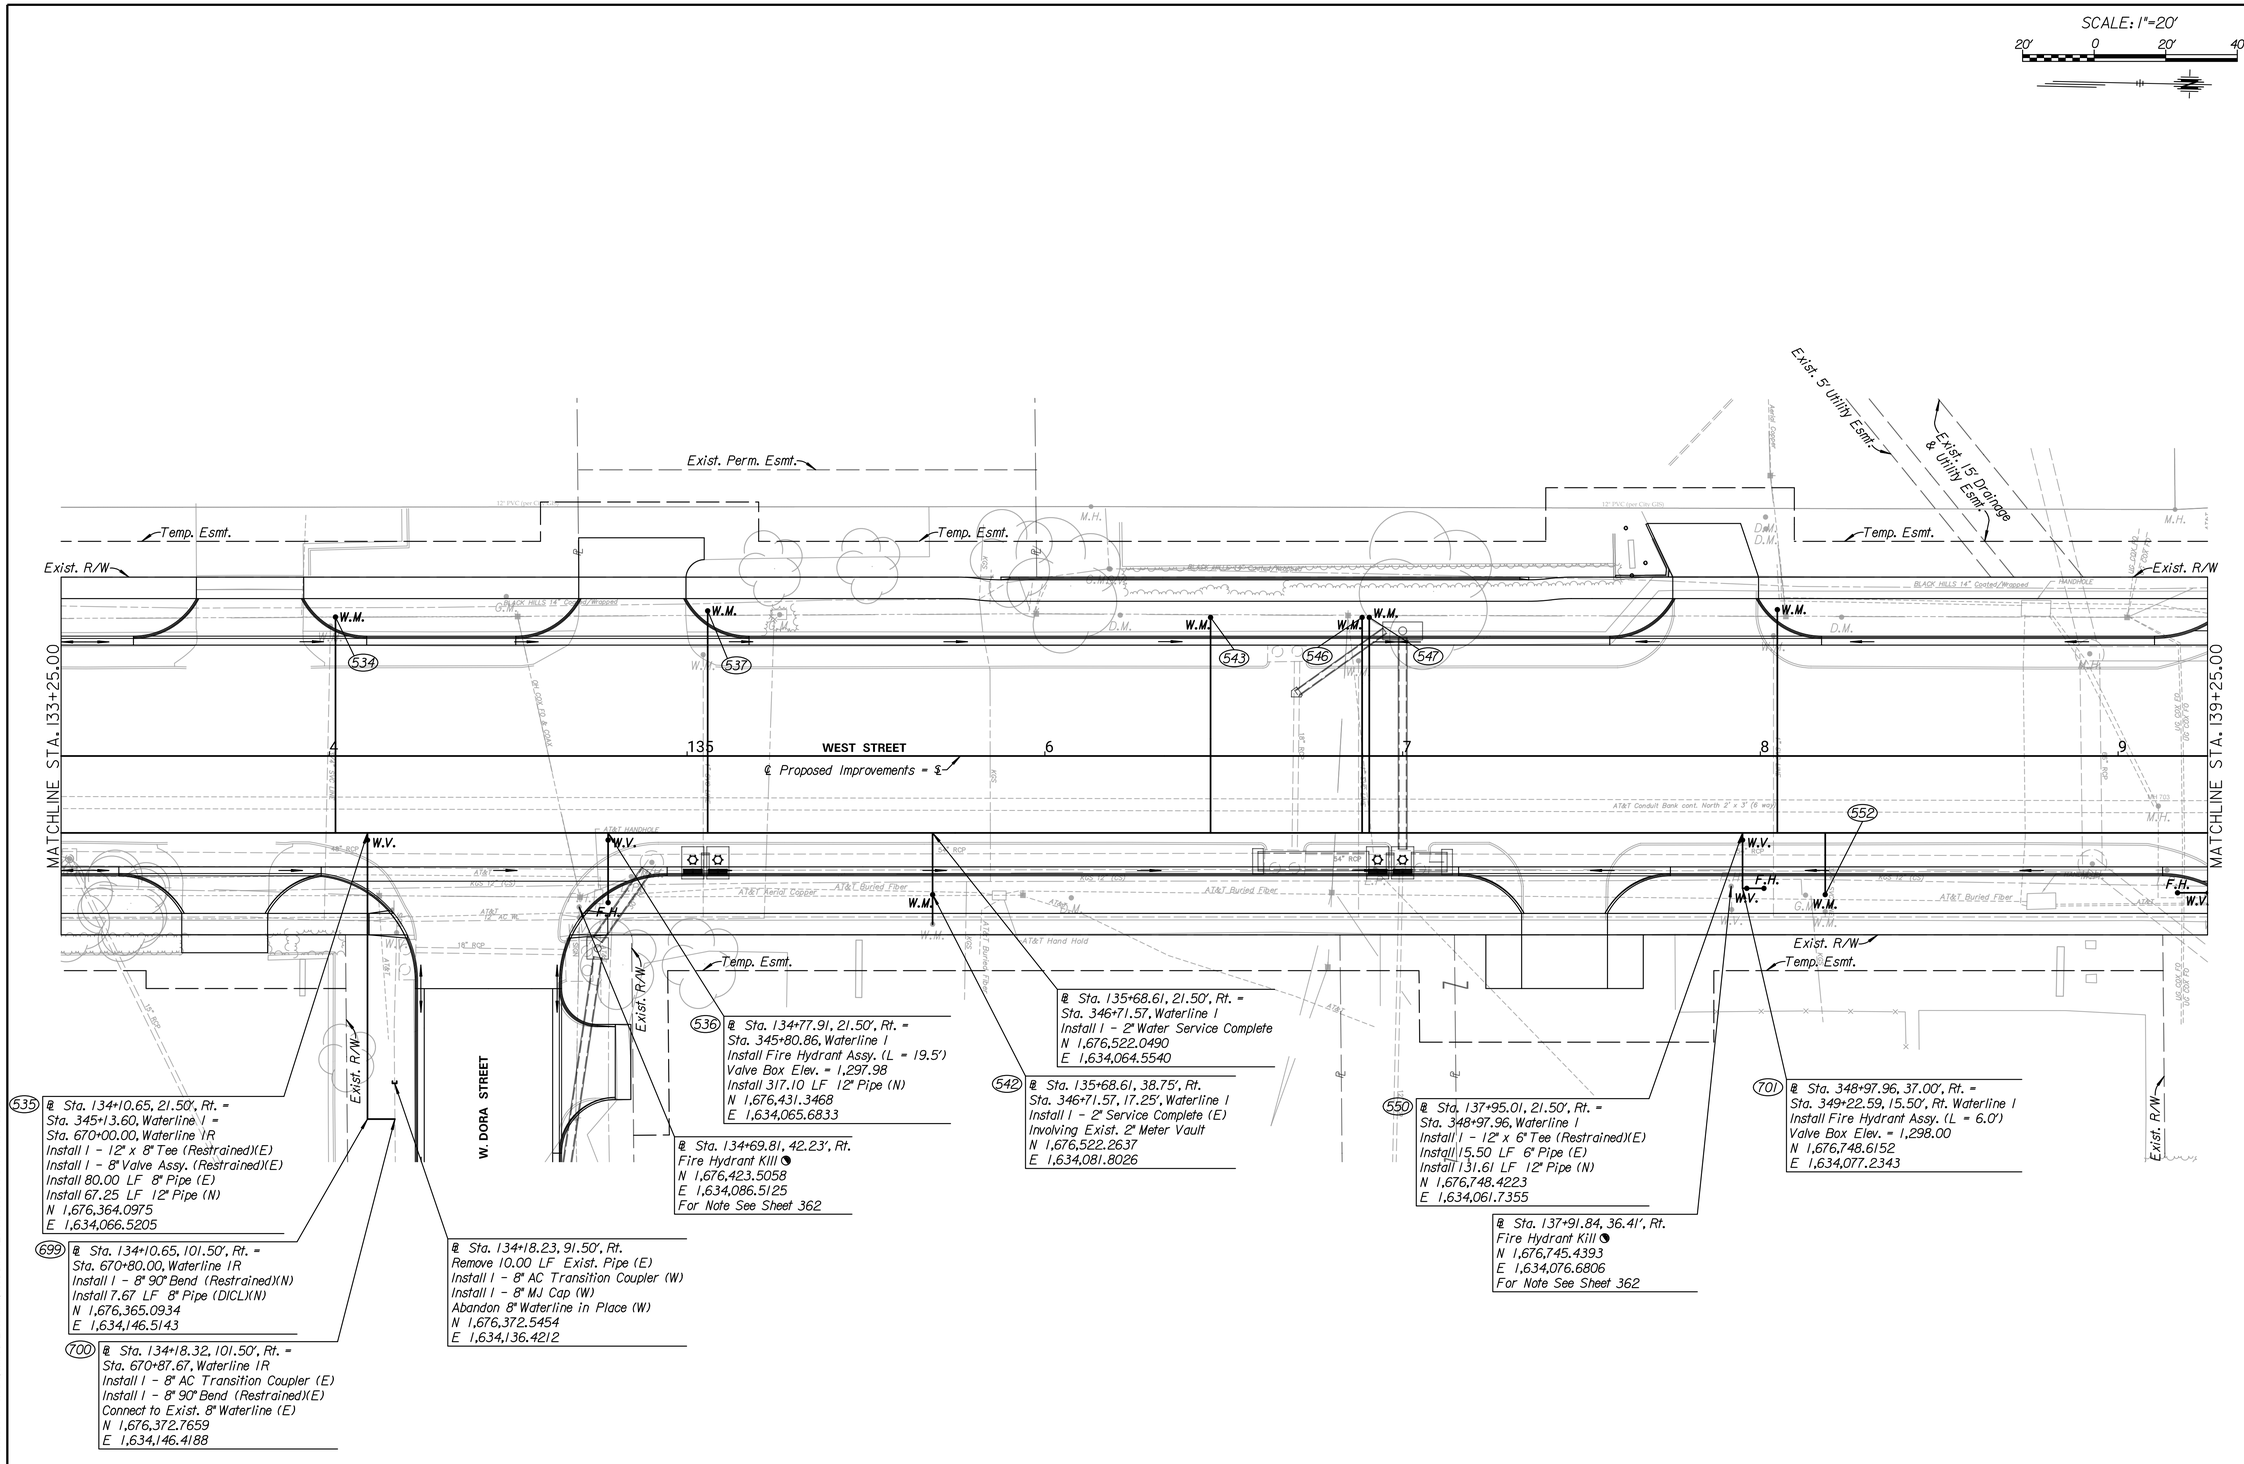

TRANSYSTEMS
245 N. WACO
SUITE 222
WICHITA, KANSAS 67202
MAIN: 316-303-3000
FAX: 316-462-5629

MICHAEL D. BAILEY LICENSED 20585 8/15/2023 KANSAS PROFESSIONAL ENGINEER

CONSULTANTS:

WEST STREET IMPROVEMENTS
FROM PAWNEE TO HARRY

WICHITA, KANSAS

CITY OF WICHITA

REVISIONS:

MARK	DATE	DESCRIPTION

PROJ NO: 87 N-0720-01
SCALE: 1"=20'
DATE: 9/25/2023
DESIGNED BY: DAN
DRAWN BY: DAN
CHECKED BY: MDB

SHEET TITLE:

WEST STREET
WATERLINE
IMPROVEMENTS

SHEET NO.
370

SHEET 370 OF 517

IF THIS DRAWING IS LESS THAN 22" X 36" IT IS A REDUCED SIZE DRAWING

lcvohs
9/25/2023 - 6:46:55 PM - c:\transystems\pw_local\transyscorp-pw1\a-e_lcvohs\d0984549\C-WTR-M01-109.DGN