SCALE: 1"=20'

20' 0 20' 40'

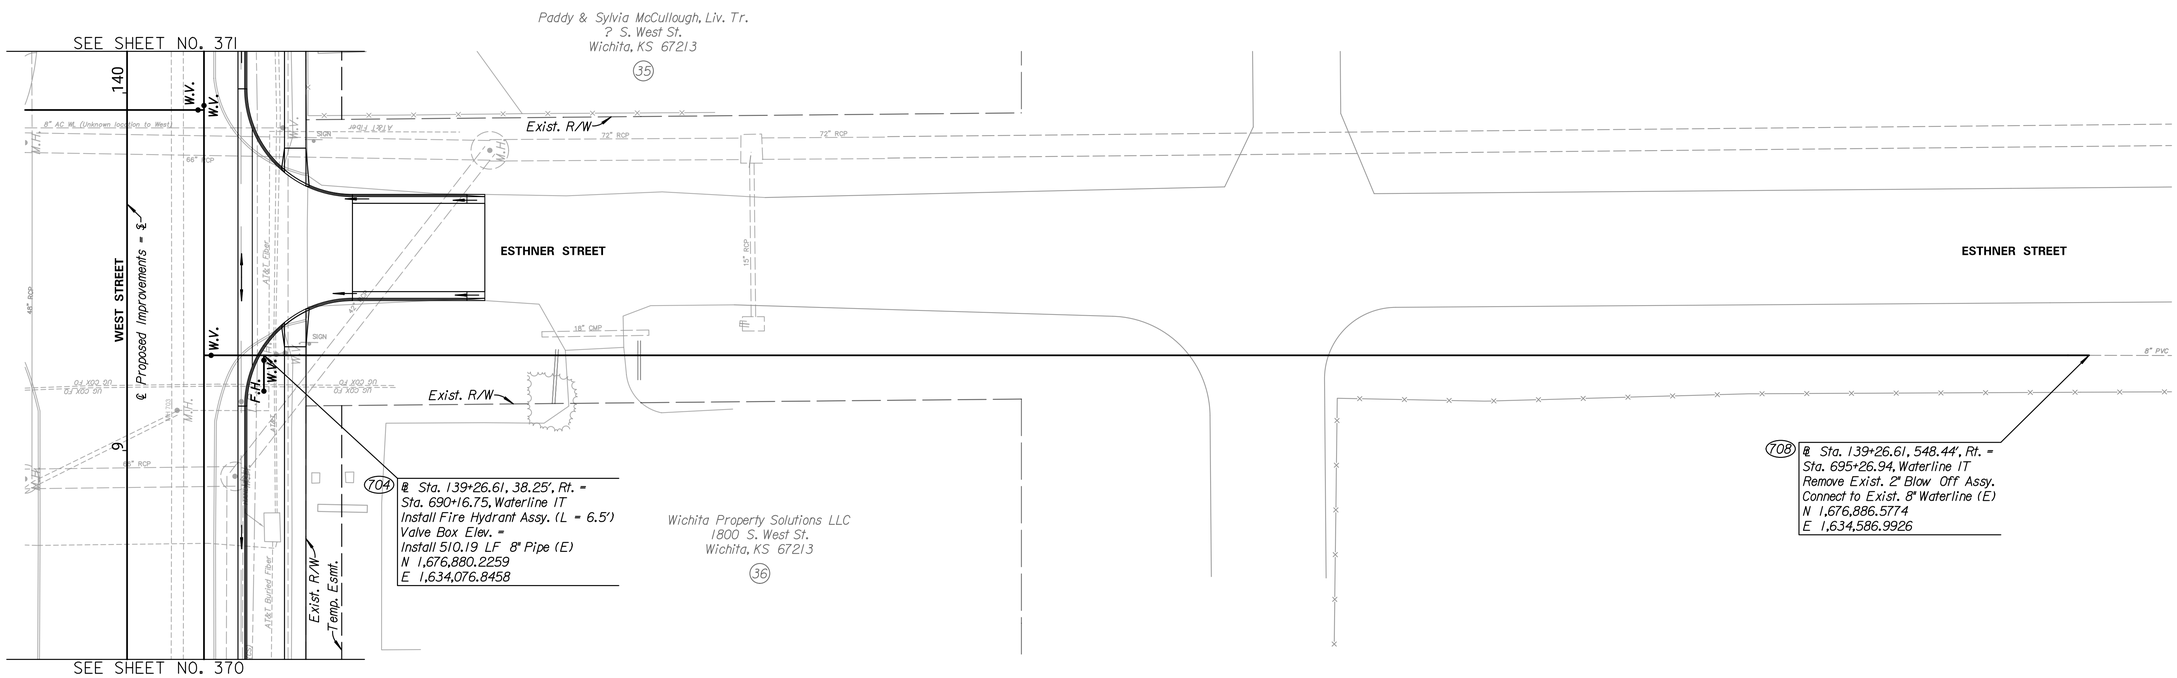



TRANSYSTEMS
245 N. WACO
SUITE 222
WICHITA, KANSAS 67202
MAIN: 316-303-3000
FAX: 316-462-5629


MICHAEL D. BATTEN
LICENSED
20585
8/15/2023
KANSAS
PROFESSIONAL ENGINEER

CONSULTANTS:

WEST STREET IMPROVEMENTS
FROM PAWNEE TO HARRY

WICHITA, KANSAS

CITY OF WICHITA

REVISIONS:

| MARK | DATE | DESCRIPTION |
|---|---|---|

PROJ NO: 87 N-0720-01
SCALE: 1"=20'
DATE: 9/25/2023
DESIGNED BY: DAN
DRAWN BY: DAN
CHECKED BY: MDB

SHEET TITLE:

WEST STREET
WATERLINE
IMPROVEMENTS

SHEET NO.
372
SHEET 372 OF 517

lcpcho
9/25/2023 - 6:47:05 PM - c:\transystems\pw_local\transyscorp-pw1\a-e_lcpcho\d0984549\C-WTR-M01-1110a.DGN

IF THIS DRAWING IS LESS THAN 22" X 36" IT IS A REDUCED SIZE DRAWING