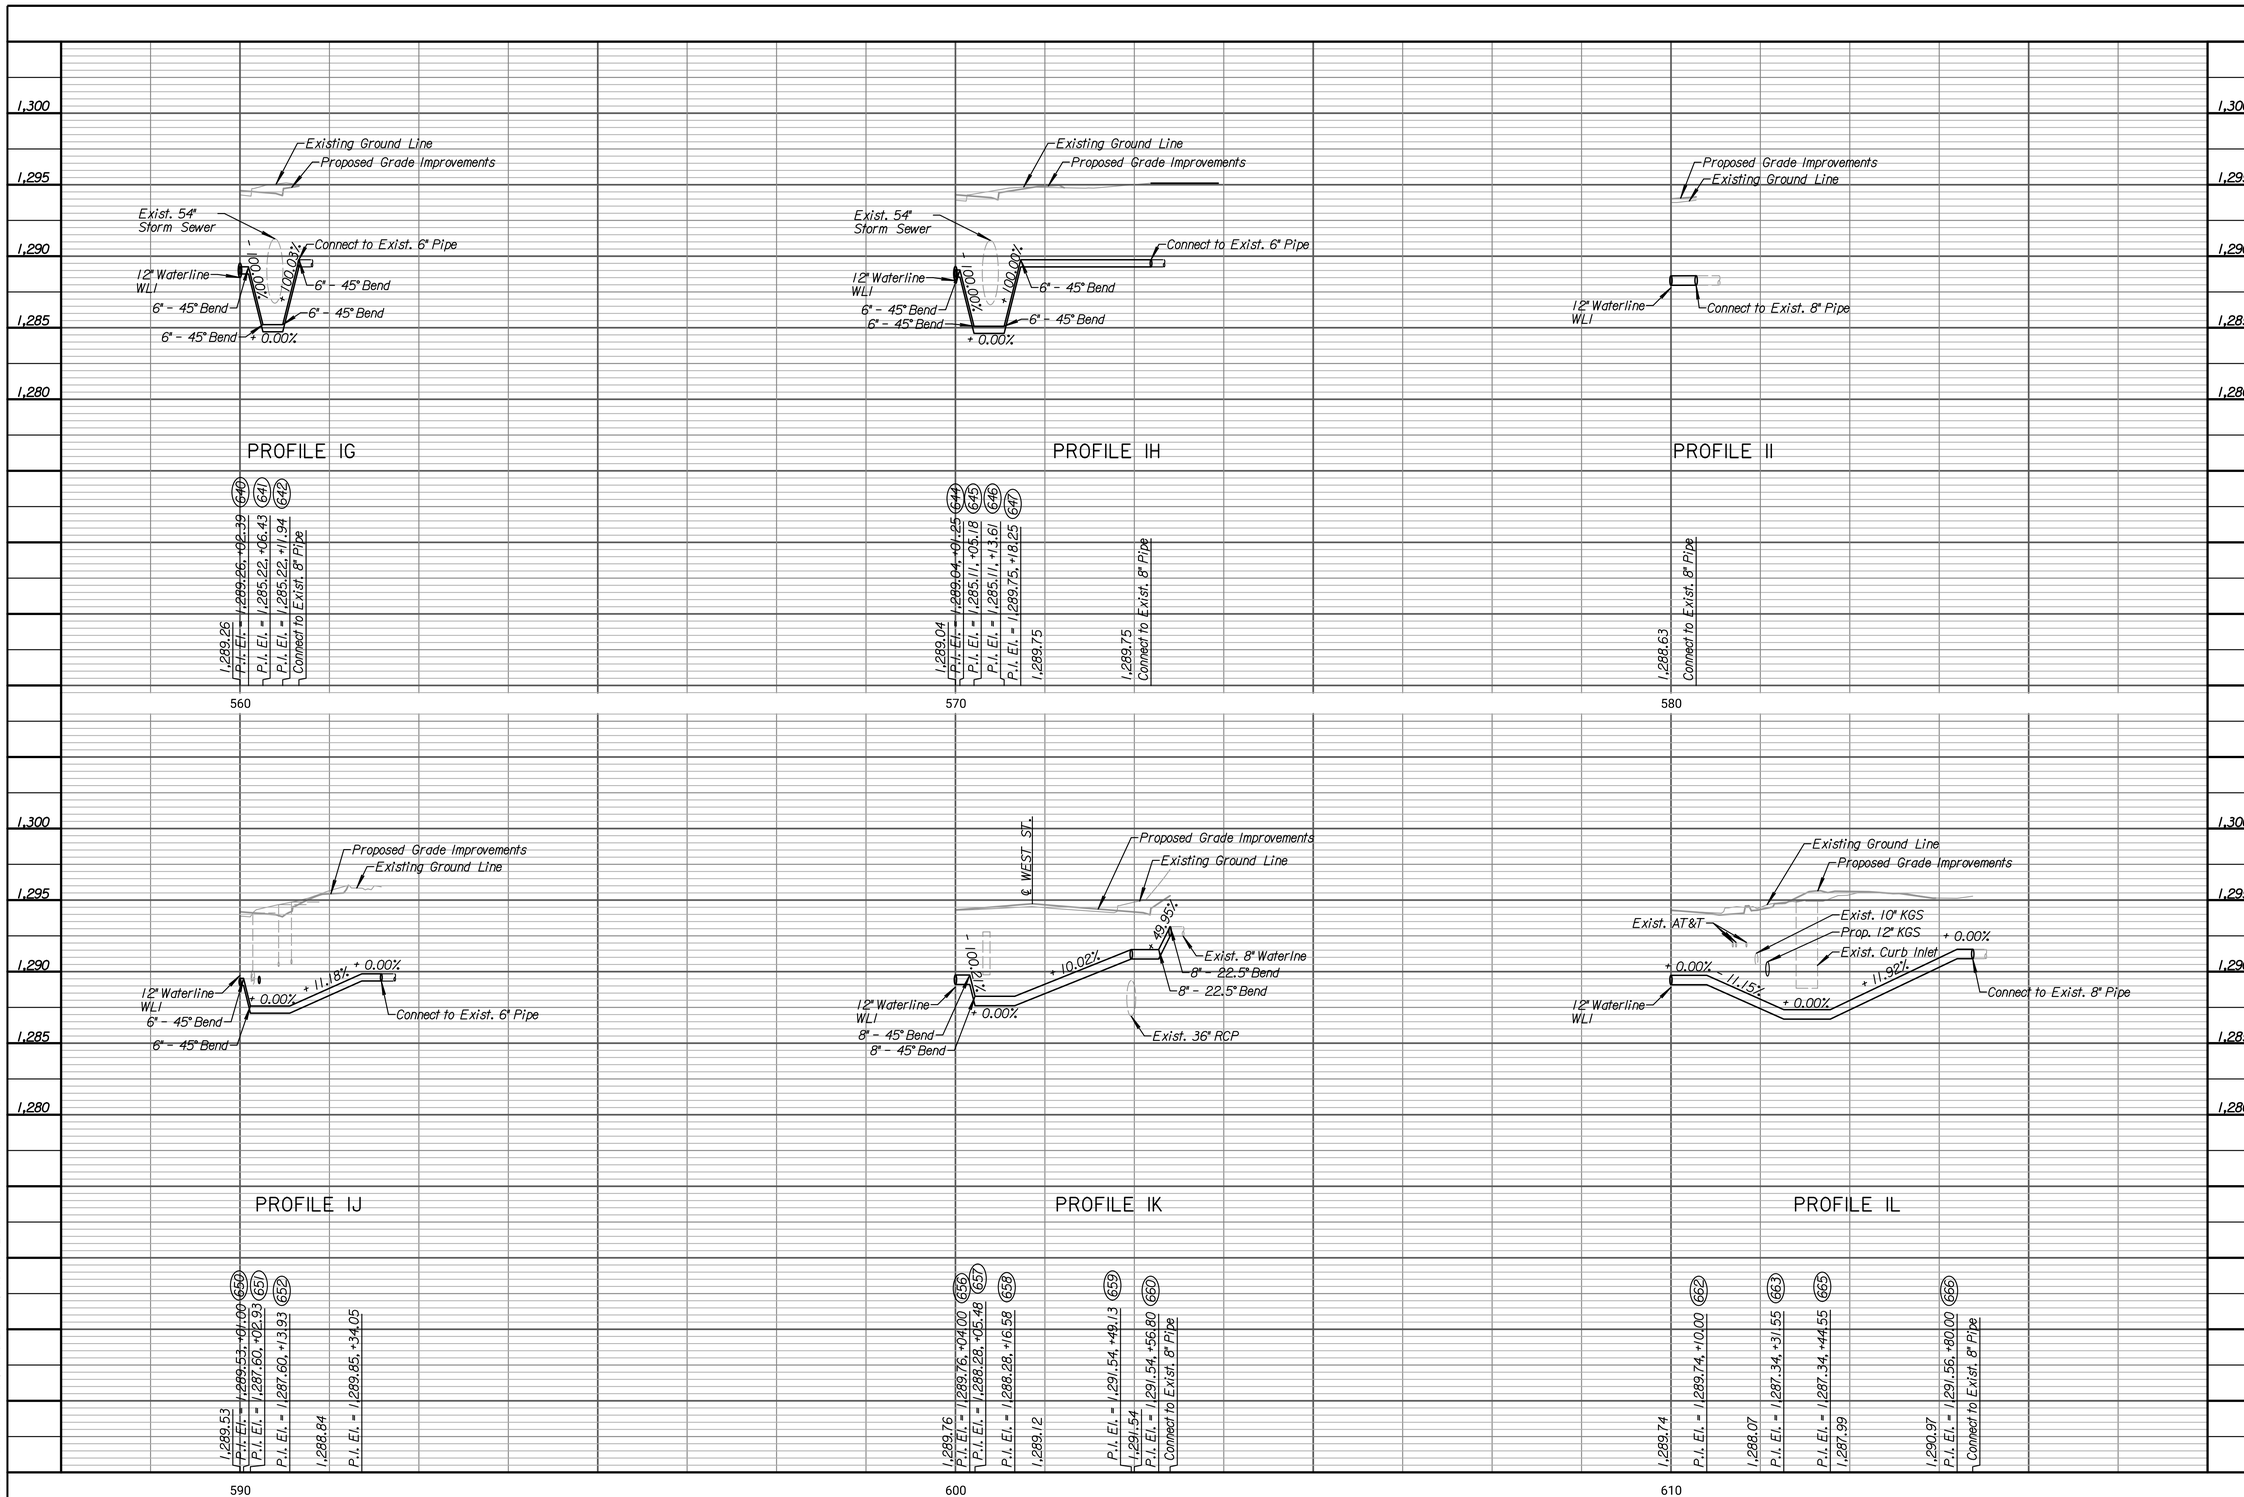


IF THIS DRAWING IS LESS THAN 22" X 36" IT IS A REDUCED SIZE DRAWING


TRANSYSTEMS
245 N. WACO
SUITE 222
WICHITA, KANSAS 67202
MAIN: 316-303-3000
FAX: 316-462-5629


MICHAEL D. BAILEY LICENSED 20585 8/15/2023 KANSAS PROFESSIONAL ENGINEER

CONSULTANTS:

WEST STREET IMPROVEMENTS
FROM PAWNEE TO HARRY

WICHITA, KANSAS

CITY OF WICHITA

REVISIONS:

| MARK | DATE | DESCRIPTION |
|---|---|---|

PROJ NO: 87 N-0720-01
SCALE: 1"=20'
DATE: 9/25/2023
DESIGNED BY: DAN
DRAWN BY: DAN
CHECKED BY: MDB

SHEET TITLE:

WEST STREET WATERLINE 1G, 1H, 1I, 1J, 1K, & 1L PROFILES

SHEET NO.

381

SHEET 381 OF 517


luxdta
9/25/2023 - 6:47:37 PM - c:\transystems\pw_bcoff\transyscorp\pw11\an_bvohlx\d0984549\C-WTR-M01-208.DGN