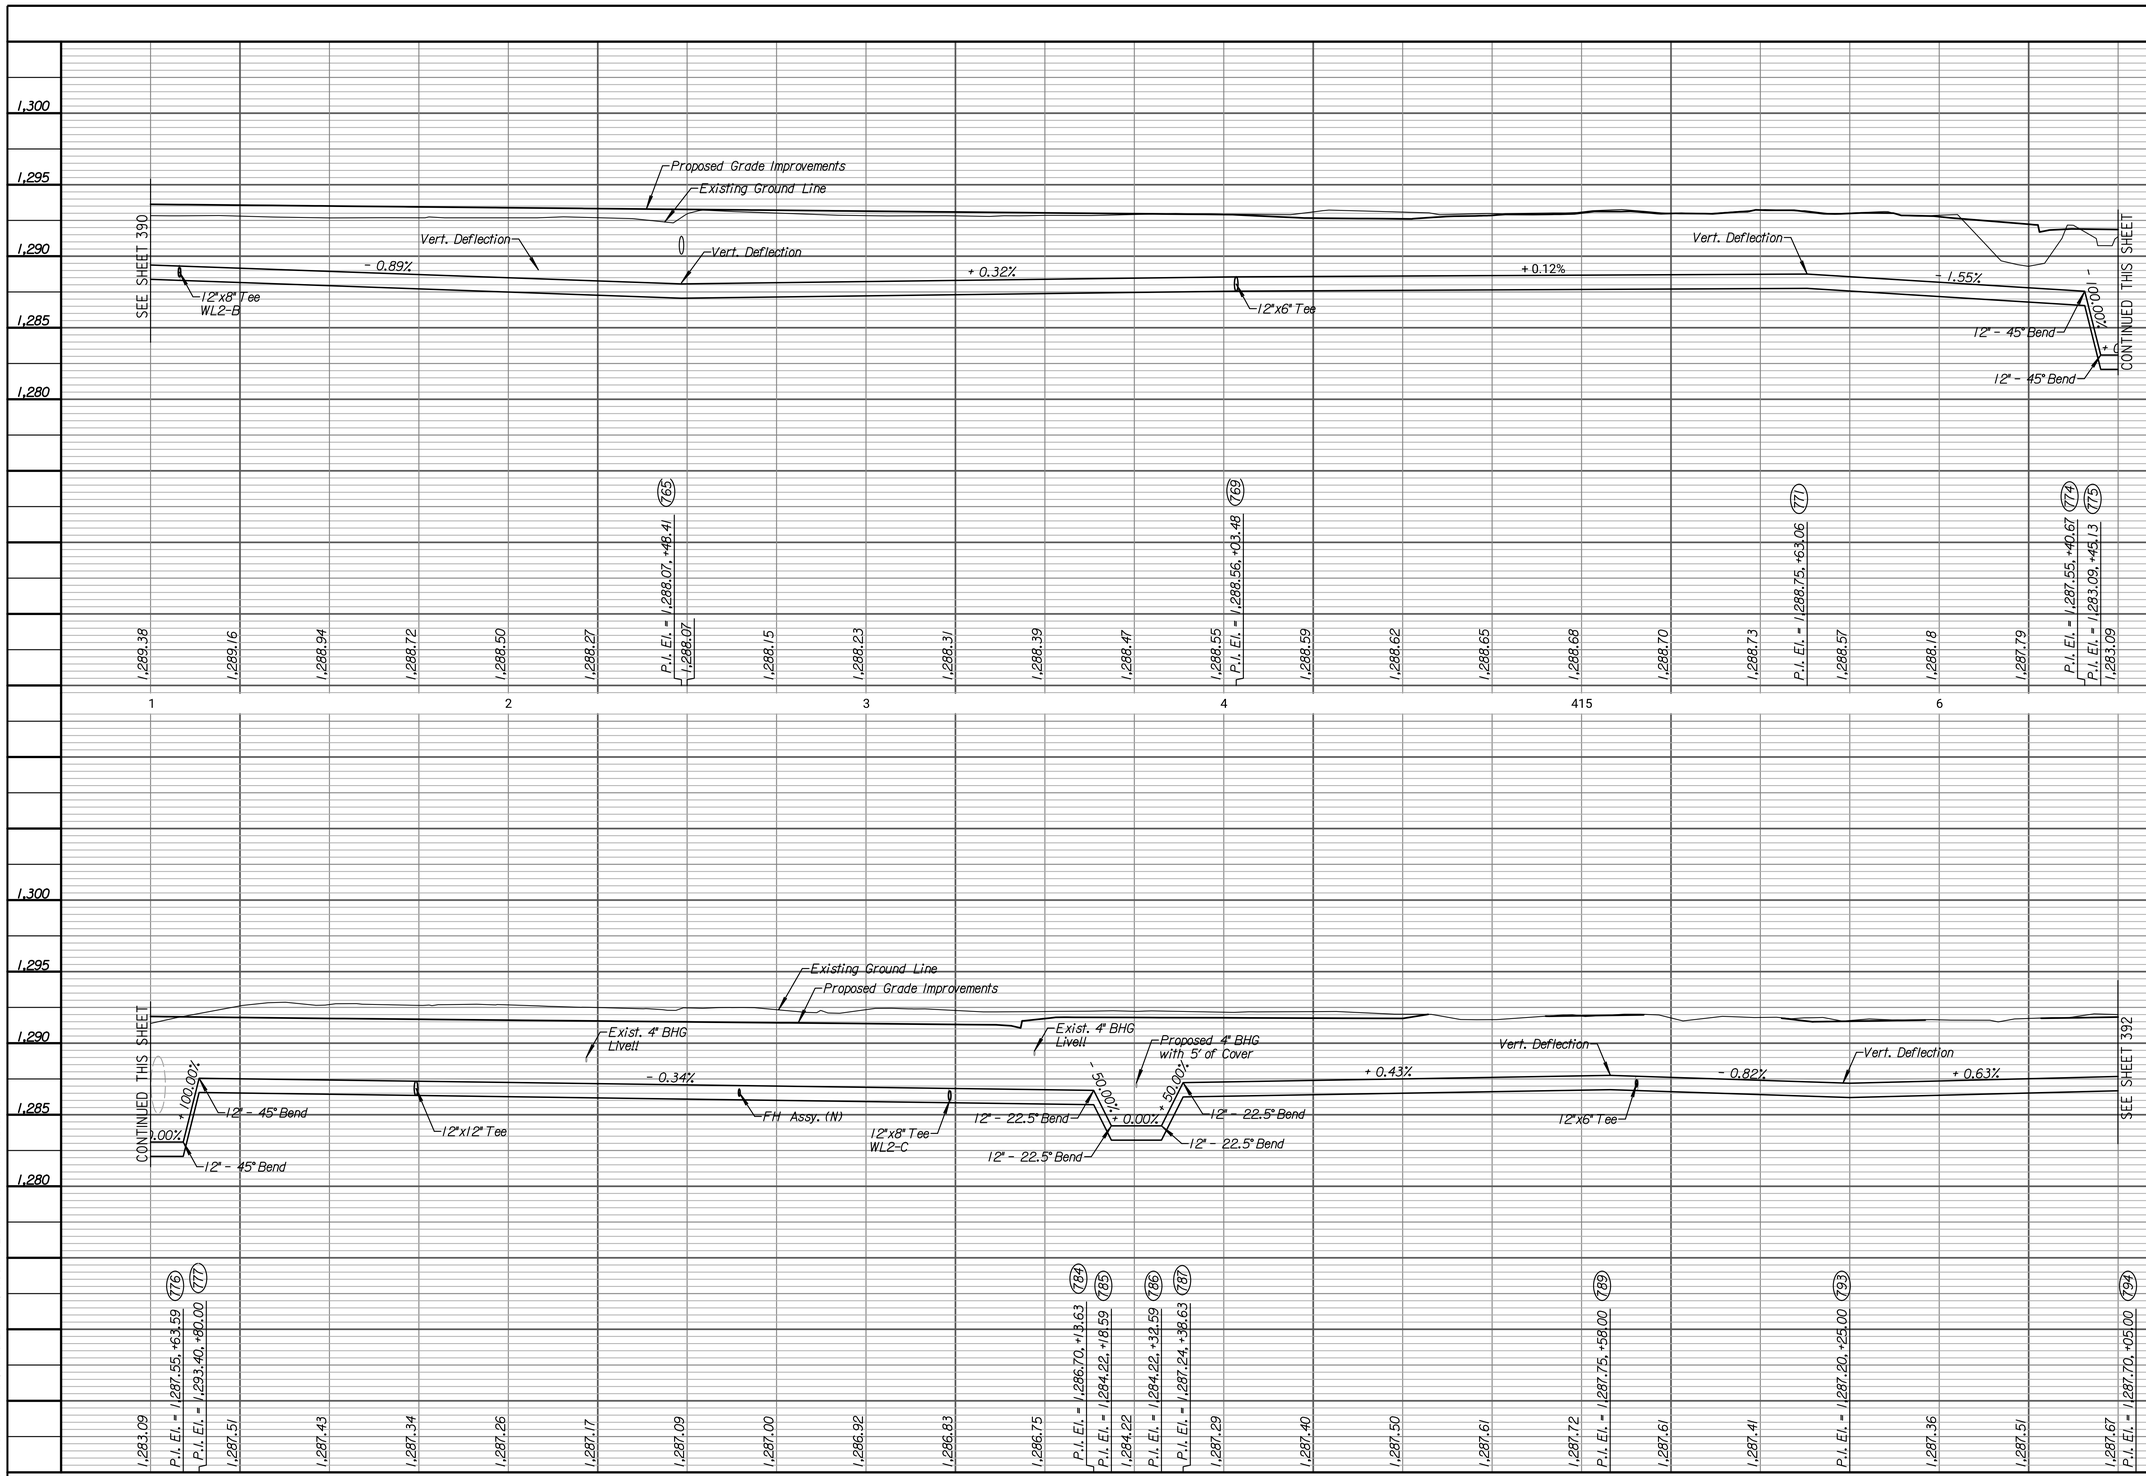


IF THIS DRAWING IS LESS THAN 22" X 36" IT IS A REDUCED SIZE DRAWING


TRANSYSTEMS
245 N. WACO
SUITE 222
WICHITA, KANSAS 67202
MAIN: 316-303-3000
FAX: 316-462-5629


RICHARD D. BALL
LICENSED
20585
8/15/2023
KANSAS
PROFESSIONAL ENGINEER

CONSULTANTS:

WEST STREET IMPROVEMENTS
FROM PAWNEE TO HARRY

WICHITA, KANSAS

CITY OF WICHITA

REVISIONS:

| MARK | DATE | DESCRIPTION |
|---|---|---|

| |
|---|
| PROJ NO: 87 N-0720-01 |
| SCALE: 1"=20' |
| DATE: 9/25/2023 |
| DESIGNED BY: DAN |
| DRAWN BY: DAN |
| CHECKED BY: MDB |

SHEET TITLE:

PAWNEE STREET
WATERLINE 2
PROFILE

SHEET NO.

391

SHEET 391 OF 517

\\cnda 9/25/2023 - 6:48:15 PM - c:\transystems\pw_bcad\transyspw\pw11a-e_bcwhite\d0984549\C-WTR-M02-292.DGN