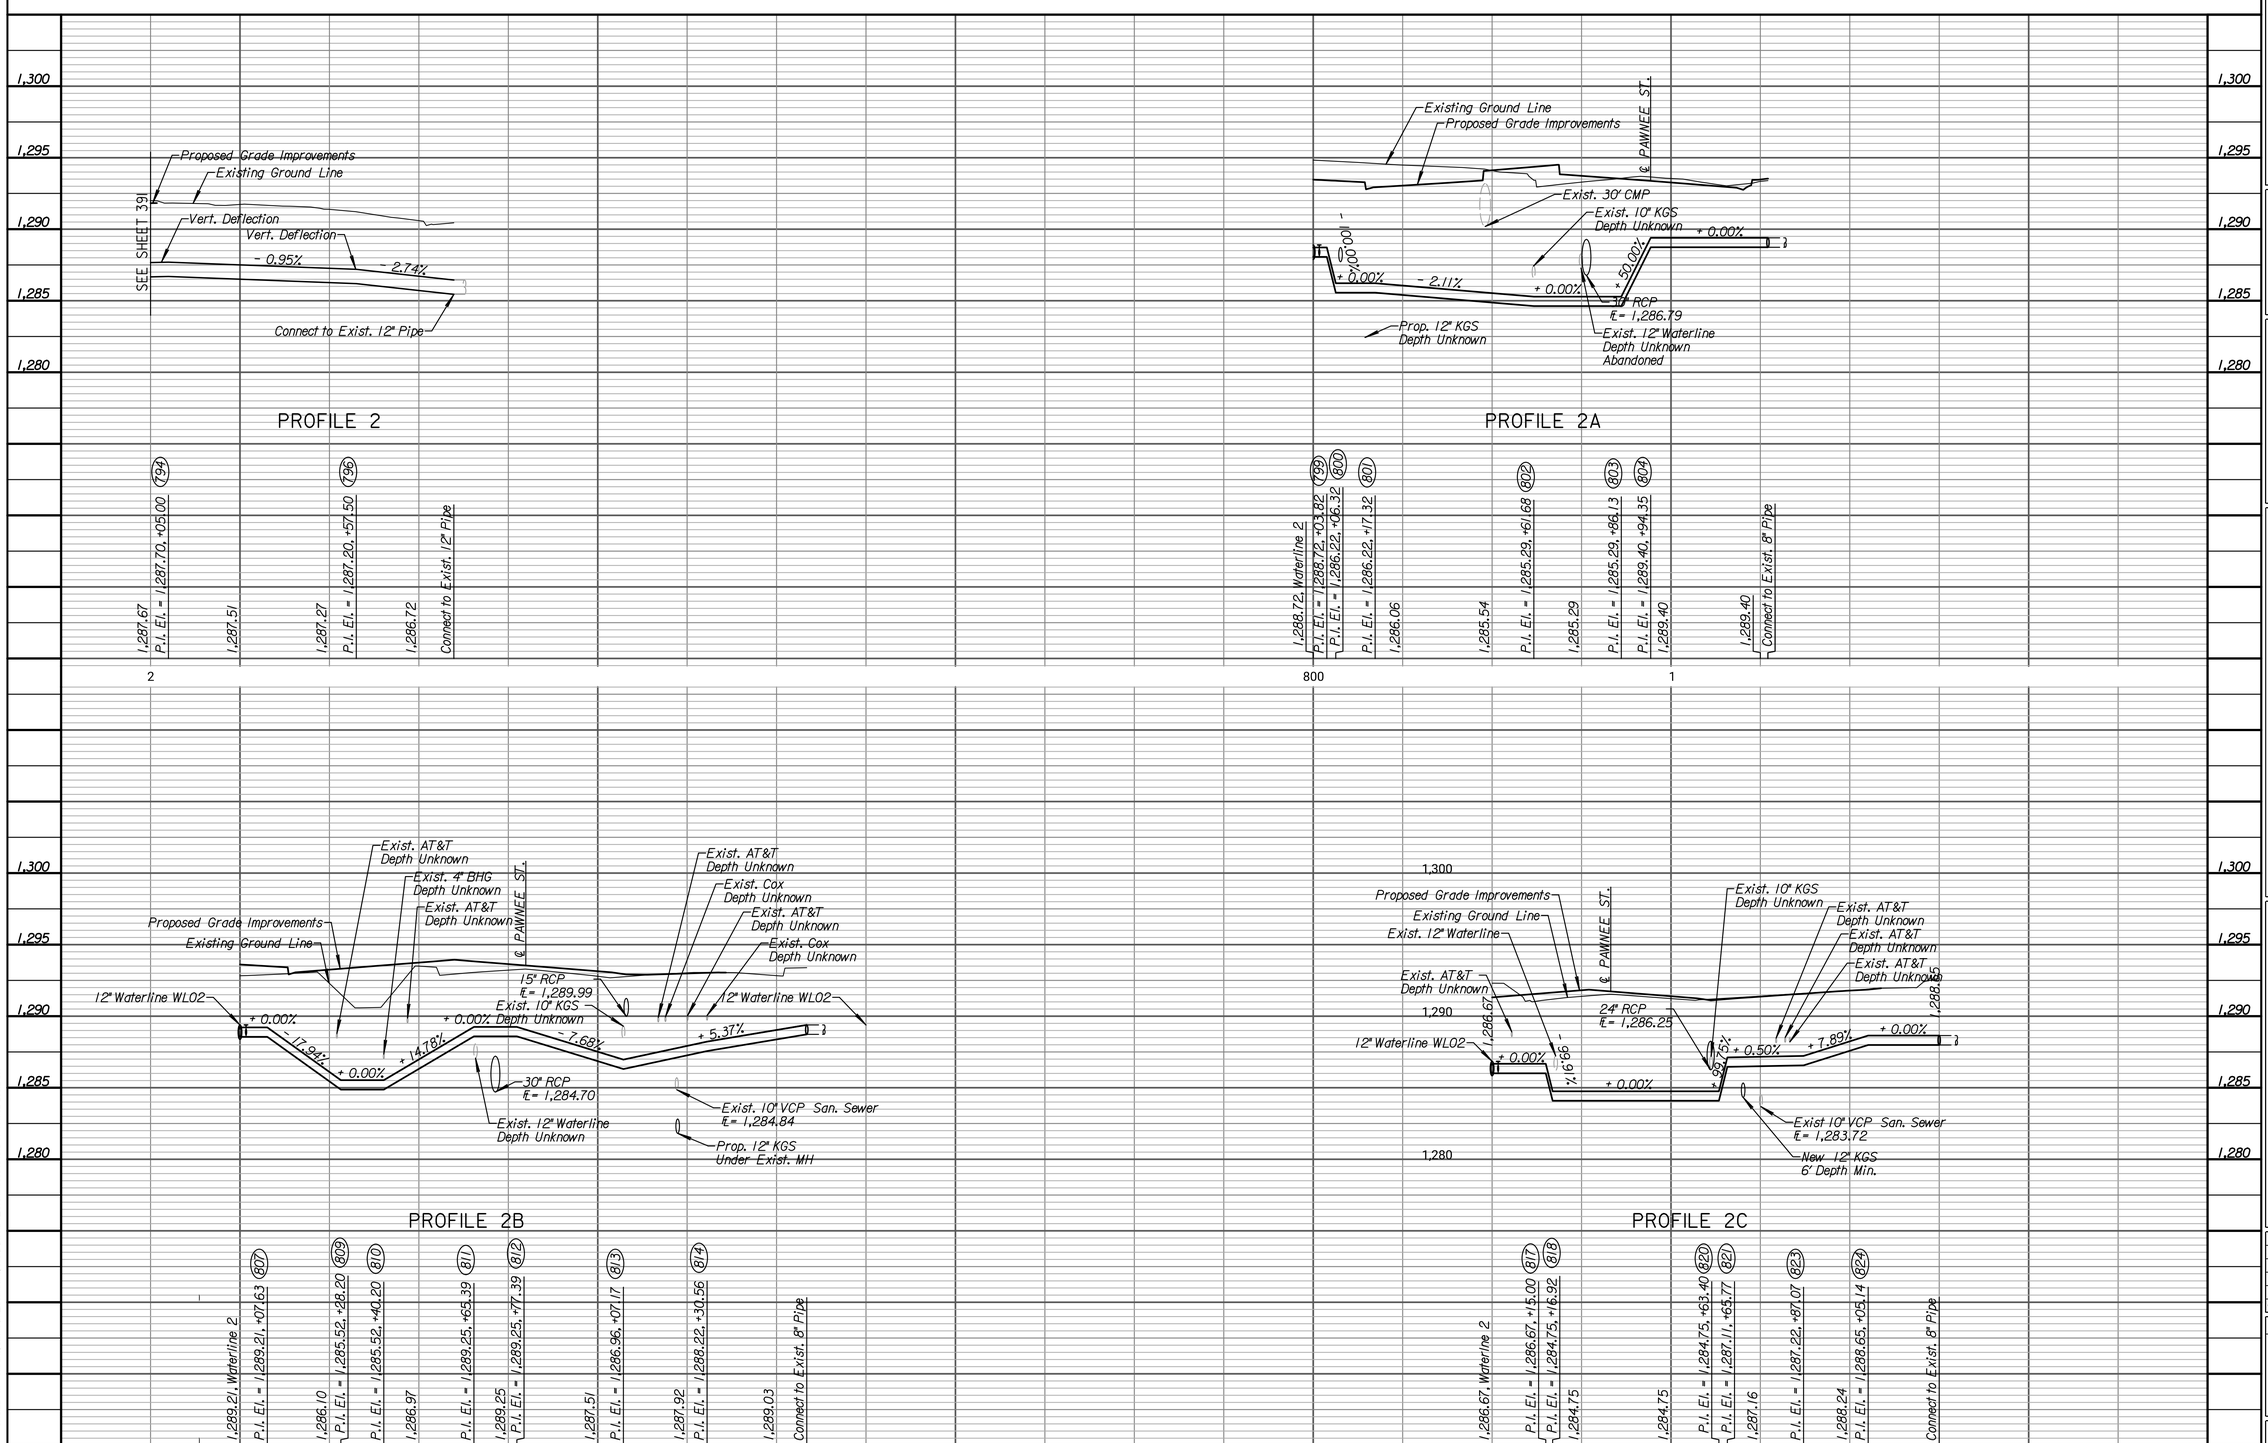

IF THIS DRAWING IS LESS THAN 22" X 36" IT IS A REDUCED SIZE DRAWING

TRANSYSTEMS
245 N. WACO
SUITE 222
WICHITA, KANSAS 67202
MAIN: 316-303-3000
FAX: 316-462-5629

MICHAEL D. BAILEY
LICENSED
20585
9/15/2023
KANSAS
PROFESSIONAL ENGINEER

CONSULTANTS:

WEST STREET IMPROVEMENTS
FROM PAWNEE TO HARRY

WICHITA, KANSAS

CITY OF WICHITA

REVISIONS:

MARK	DATE	DESCRIPTION

PROJ NO: 87 N-0720-01
SCALE: 1"=20'
DATE: 9/25/2023
DESIGNED BY: DAN
DRAWN BY: DAN
CHECKED BY: MDB

SHEET TITLE:

PAWNEE STREET
WATERLINE 2
2A, 2B & 2C
PROFILE

SHEET NO.

392

SHEET 392 OF 517

lcvsfis
9/25/2023 - 6:48:22 PM - c:\transystems\pw_bcs\transyscorp\pw11\ws_lcvsfis\d0984549\C-WTR-M02-203.DGN