| STATE | PROJECT NO. | YEAR | SHEET NO. | TOTAL SHEETS |
|---|---|---|---|---|
| KANSAS | 87 N-0720-01 | 2023 | 463 | 517 |

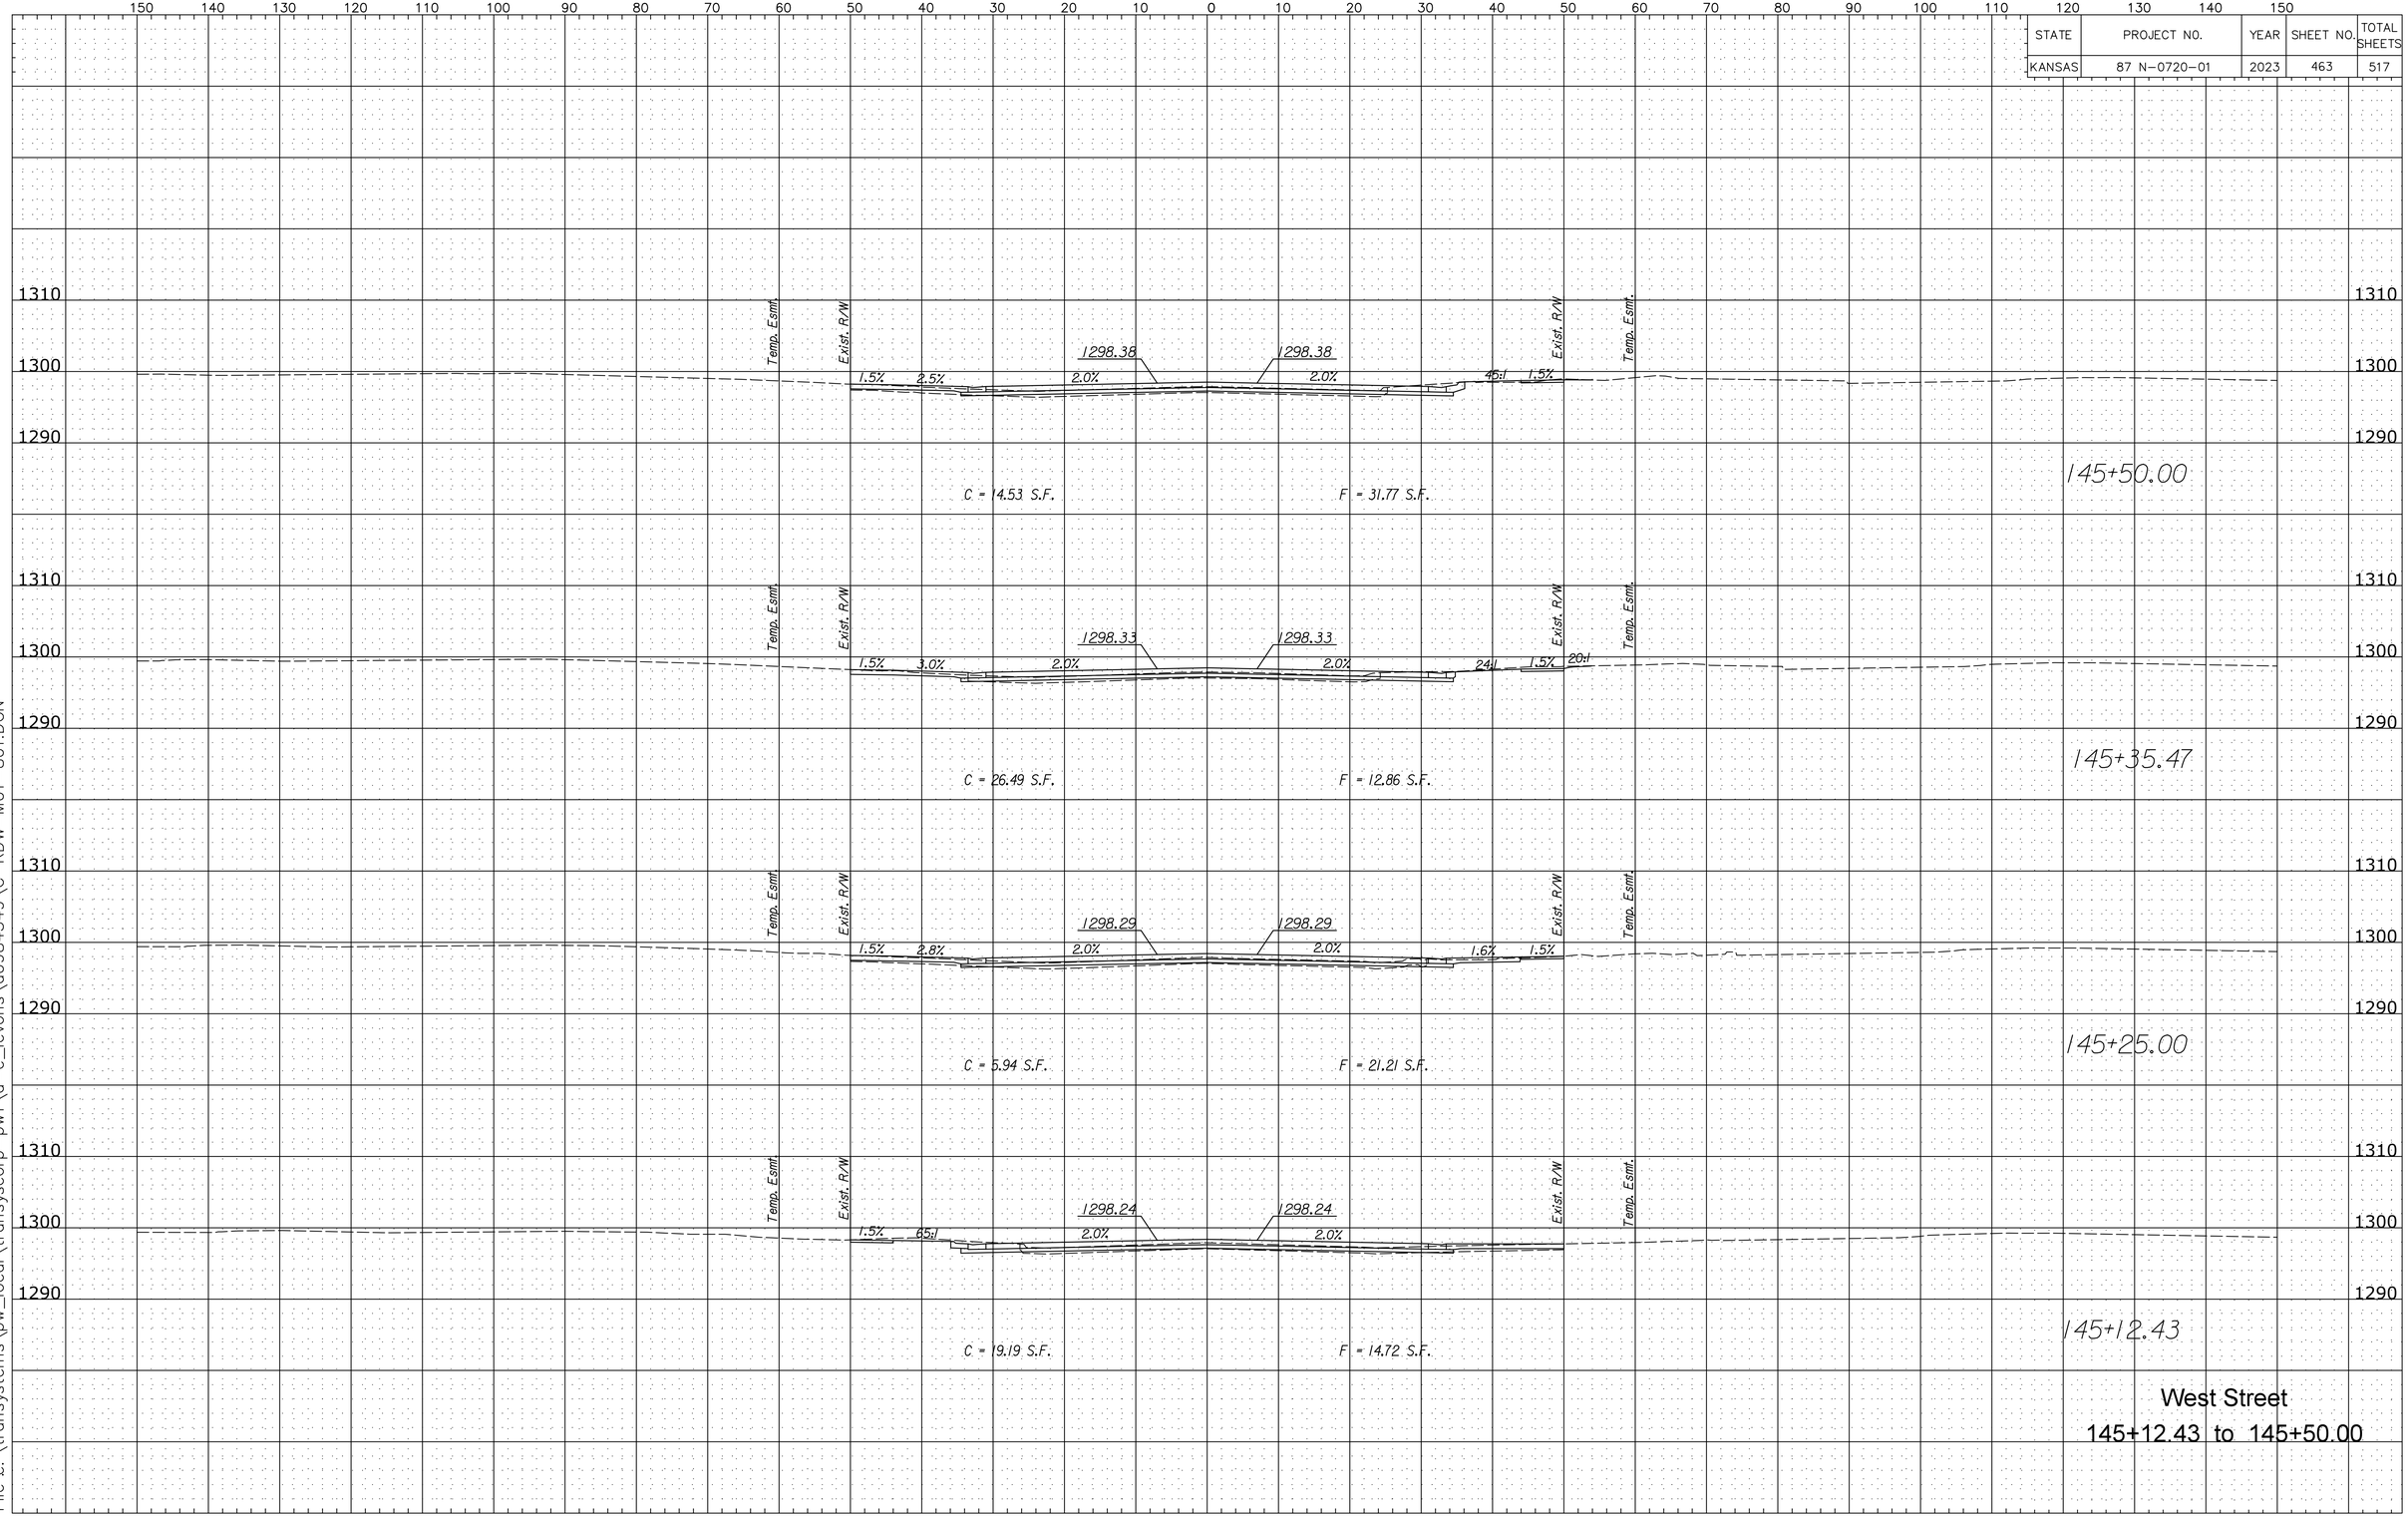


Plotted By:cvohs
File x:\transystems\pw_local\transyscorp-pw1\a-e_lcvohs\d0984549\C-RDW-M01-801.DGN
Plotted: 8/25/2023