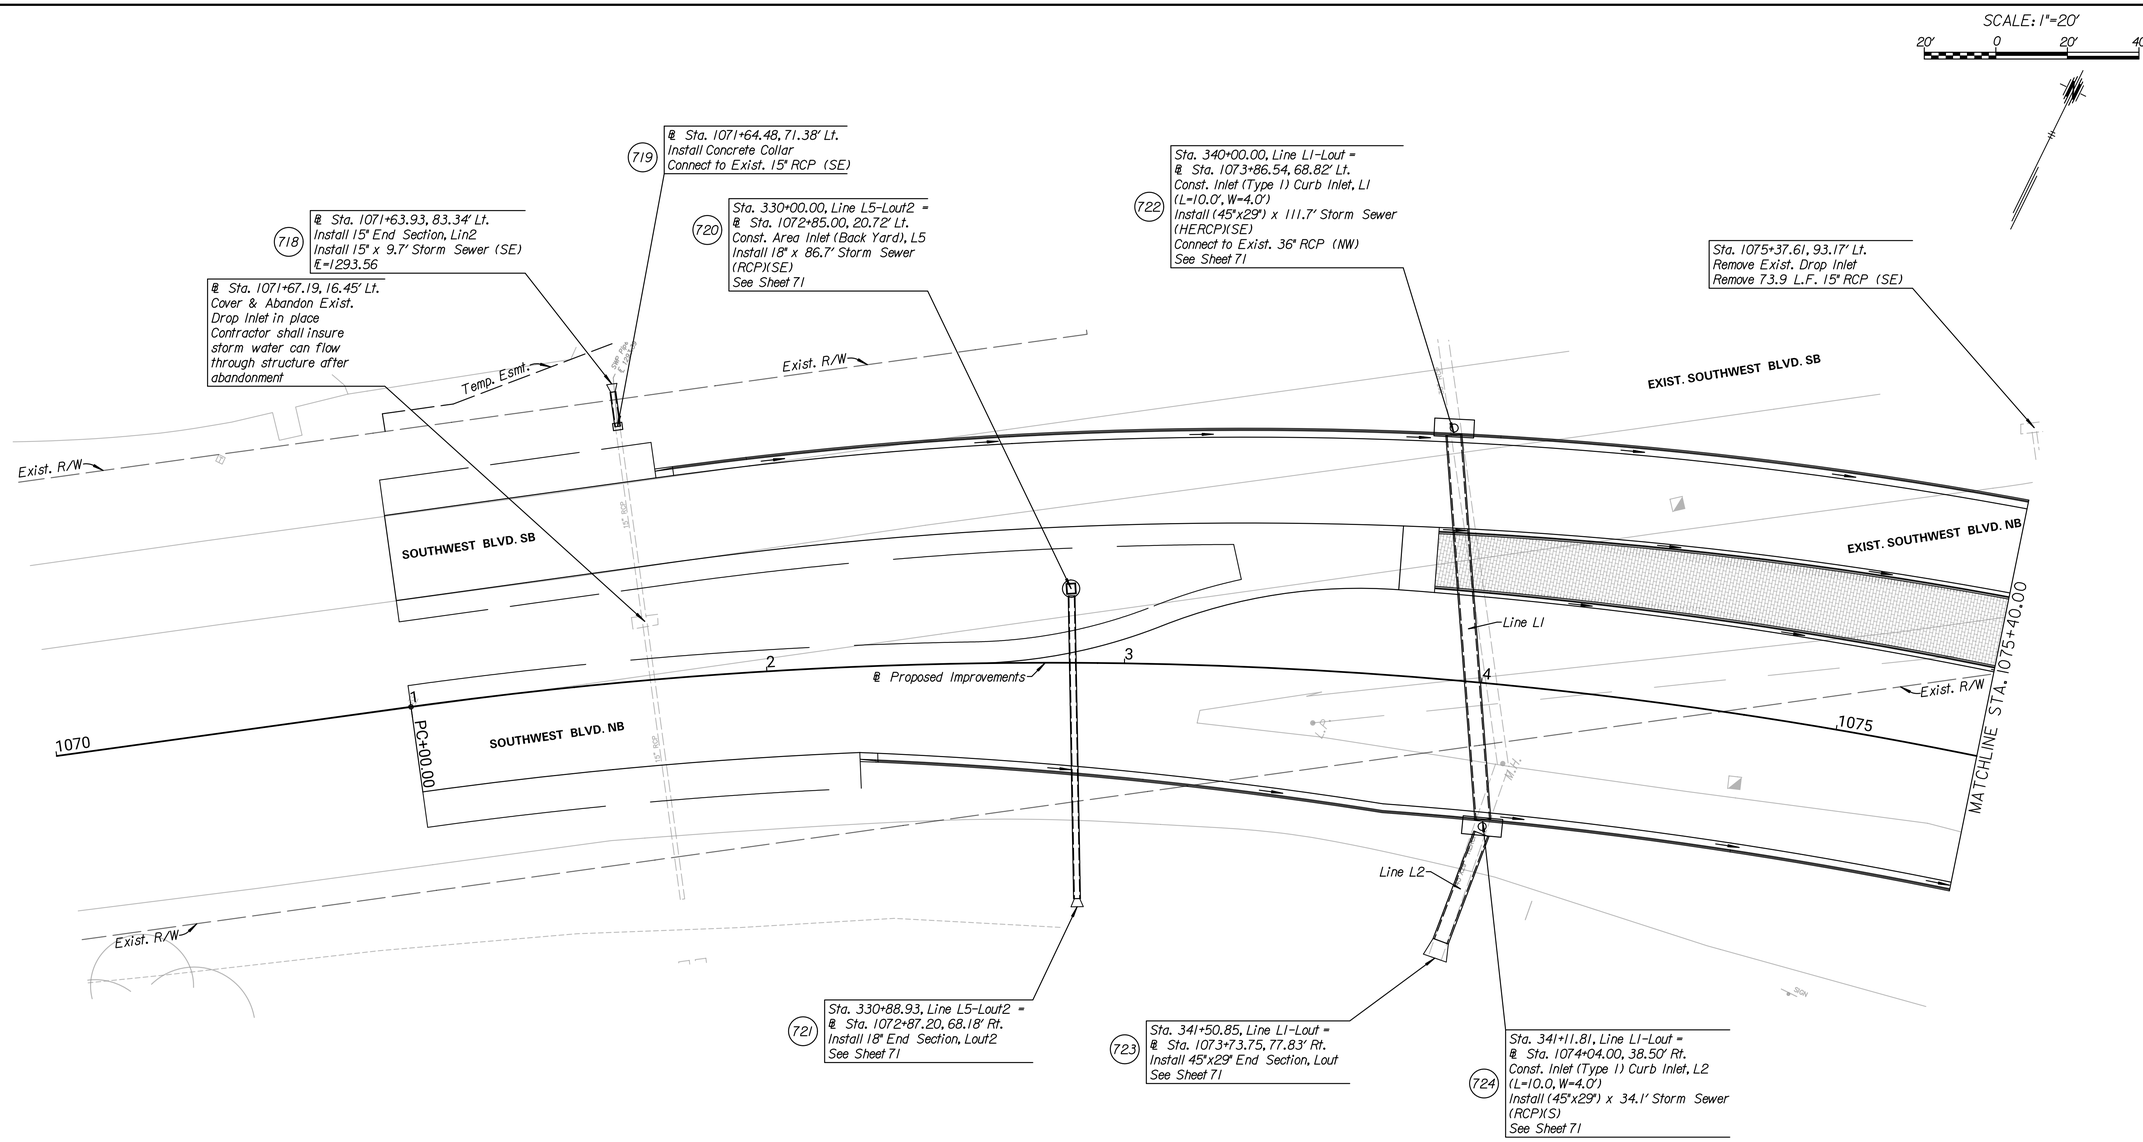

Note:
All labor & materials required to abandon & cover the existing drop inlet at Sta. 1071+67.19, 16.45' Lt. shall be considered SUBSIDIARY to the bid item "Removal of Existing Structures".

lcvohs
9/25/2023 - 6:22:22 PM - c:\transystems\pw_local\transyscorp-pw1\a-e_lcvohs\d0984549\C-SDR-M02-101.DGN

IF THIS DRAWING IS LESS THAN 22" X 36" IT IS A REDUCED SIZE DRAWING

TRANSYSTEMS
245 N. WACO
SUITE 222
WICHITA, KANSAS 67202
MAIN: 316-303-3000
FAX: 316-462-5629

CONSULTANTS:

WEST STREET IMPROVEMENTS
FROM PAWNEE TO HARRY

WICHITA, KANSAS

CITY OF WICHITA

REVISIONS:

MARK	DATE	DESCRIPTION

PROJ NO: 87 N-0720-01
SCALE: 1"=20'
DATE: 9/25/2023
DESIGNED BY: MLC
DRAWN BY: LCV
CHECKED BY: MDB

SHEET TITLE:

PAWNEE AVE.
STORM SEWER
IMPROVEMENTS

SHEET NO.
52

SHEET 52 OF 517