Note:
†Flow Line elevations of existing storm sewer to be connected to inlets or manholes shall be field verified prior to the construction and connection of the existing and proposed storm sewer pipes.

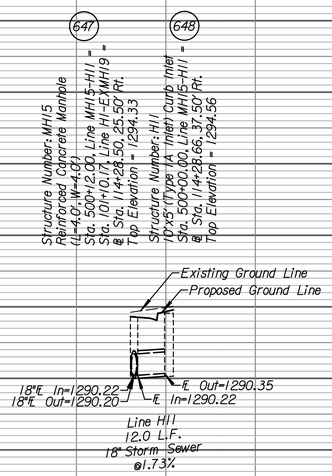

LINE MH15-H11

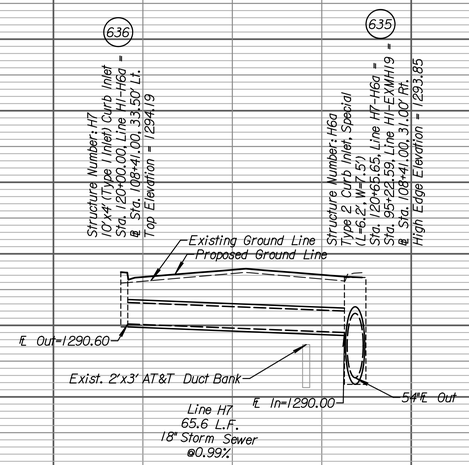

LINE H7-H6a

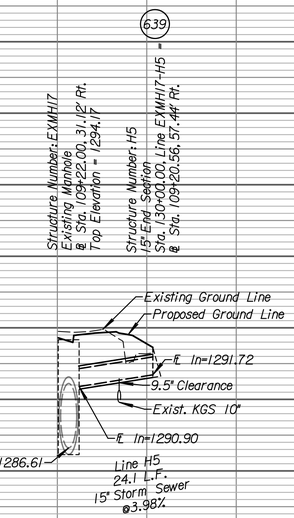

LINE EXMH17-H5

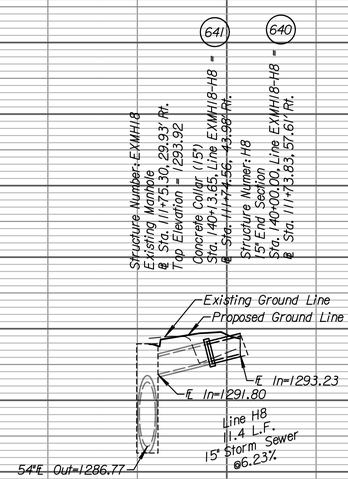

LINE EXMH18-H8

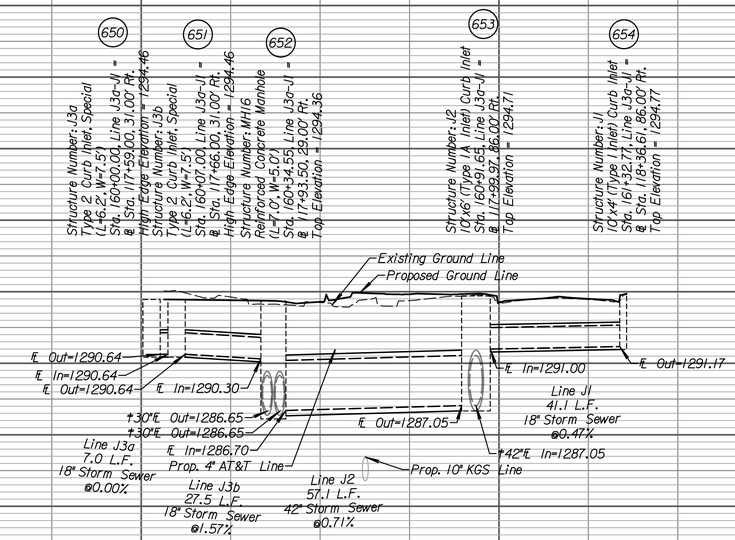

LINE J3b-J1

TRANSYSTEMS
245 N. WACO
SUITE 222
WICHITA, KANSAS 67202
MAIN: 316-303-3000
FAX: 316-462-5629

CONSULTANTS:

WEST STREET IMPROVEMENTS
FROM PAWNEE TO HARRY

WICHITA, KANSAS

CITY OF WICHITA

REVISIONS:			
MARK	DATE	DESCRIPTION	

PROJ NO: 87 N-0720-01
SCALE: 1"=20'
DATE: 9/25/2023
DESIGNED BY: MLC
DRAWN BY: LCV
CHECKED BY: MDB

SHEET TITLE:
WEST STREET STORM SEWER PROFILES

SHEET NO.
64
SHEET 64 OF 517

CADconform Certify This File
IF THIS DRAWING IS LESS THAN 22" X 36" IT IS A REDUCED SIZE DRAWING
CADconform Certify This File
lcvsha: 9/25/2023 - 6:22:57 PM - c:\transystems\pw_bcat\transyscorp.pw\1\ea_bvoh\ed0984549\C-SDR-M01-202.DGN.dgn