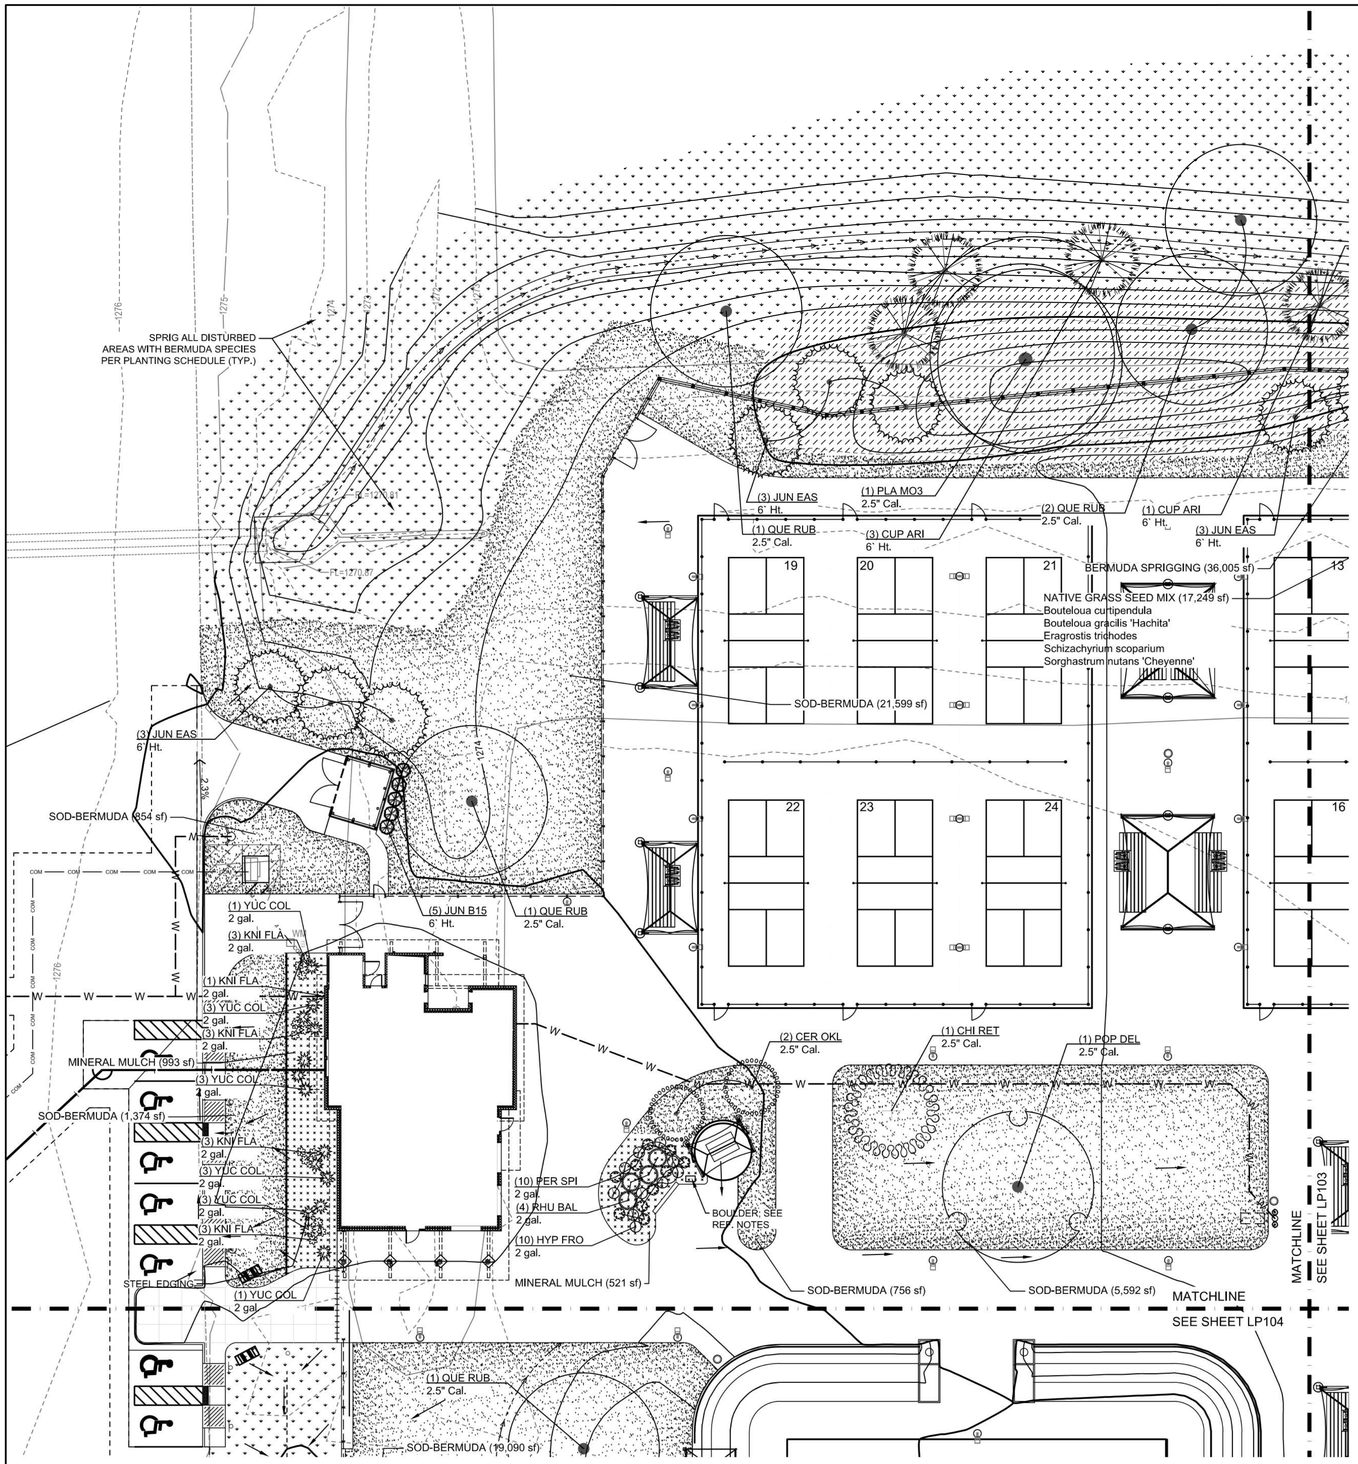

PLANTING SCHEDULE

SEE SHEET LP502 FOR PLANTING SCHEDULE

PLANTING PLAN

0 10 20' 40'
SCALE: 1" = 20'

NORTH

PEC
PROFESSIONAL ENGINEERING CONSULTANTS
303 SOUTH TOPEKA
WICHITA, KS 67202
316-262-2691 www.pec1.com

CITY OF WICHITA

NICHOLAS L. STAHL
LICENSED
KANSAS
LANDSCAPE ARCHITECT
10/18/2023

SOUTH LAKES SPORTS PARK
WICHITA, KS

Issue:		
	100% PLANS	10/18/23
	BID SETS	10/25/23

JOB NO.	220008-003
DATE	18 OCTOBER 2023
PM	NLS
DESIGNED BY	NLS
DRAWN BY	RFT
CHECKED BY	MEB

PLANTING PLAN

LP102

SAVED 10/26/2023 3:27:37 AM BY ROY.THOMAS
PLOTTED 10/26/2023 9:53:20 AM BY ROY THOMAS
U:\WICHITA-CIVIL2022\220008\003\MUNI\DRAWINGS\220008-003-LP101.DWG