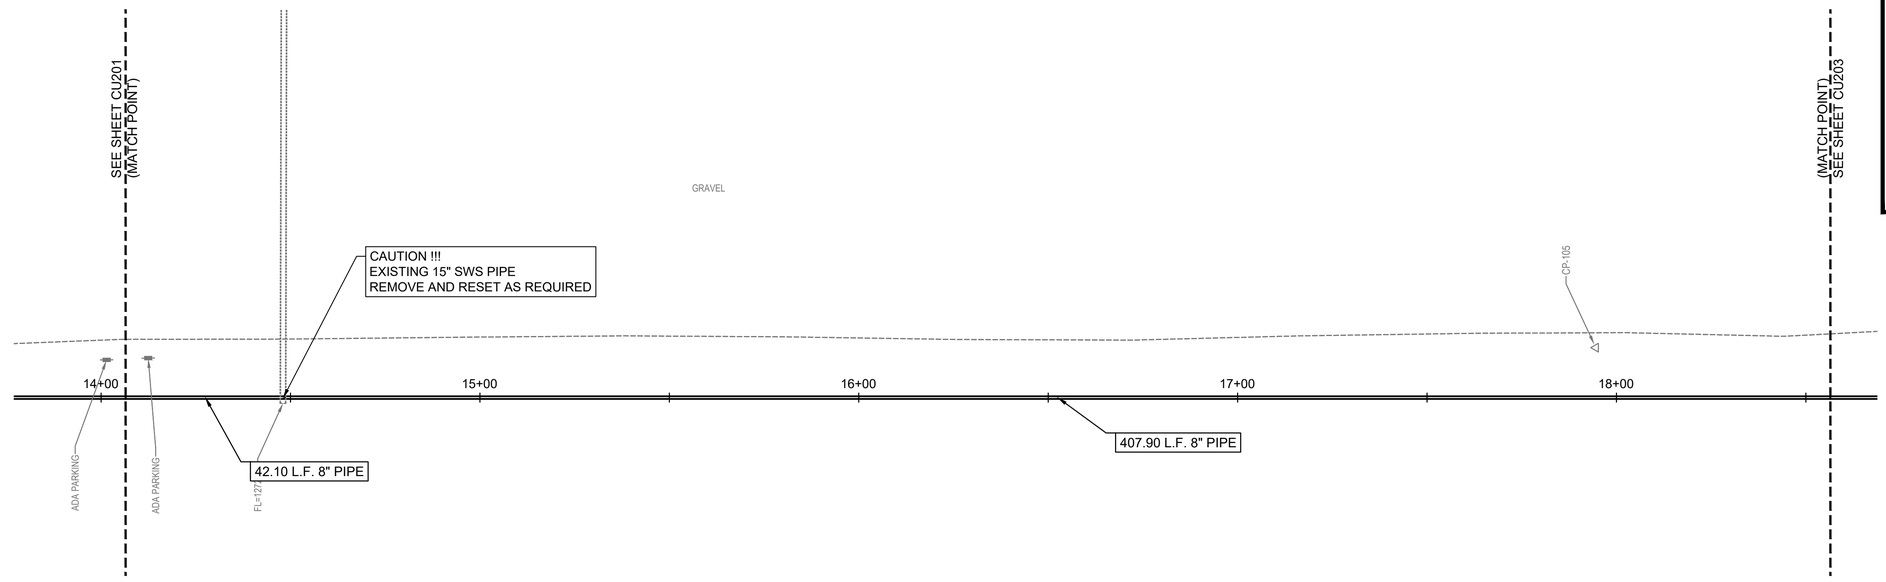

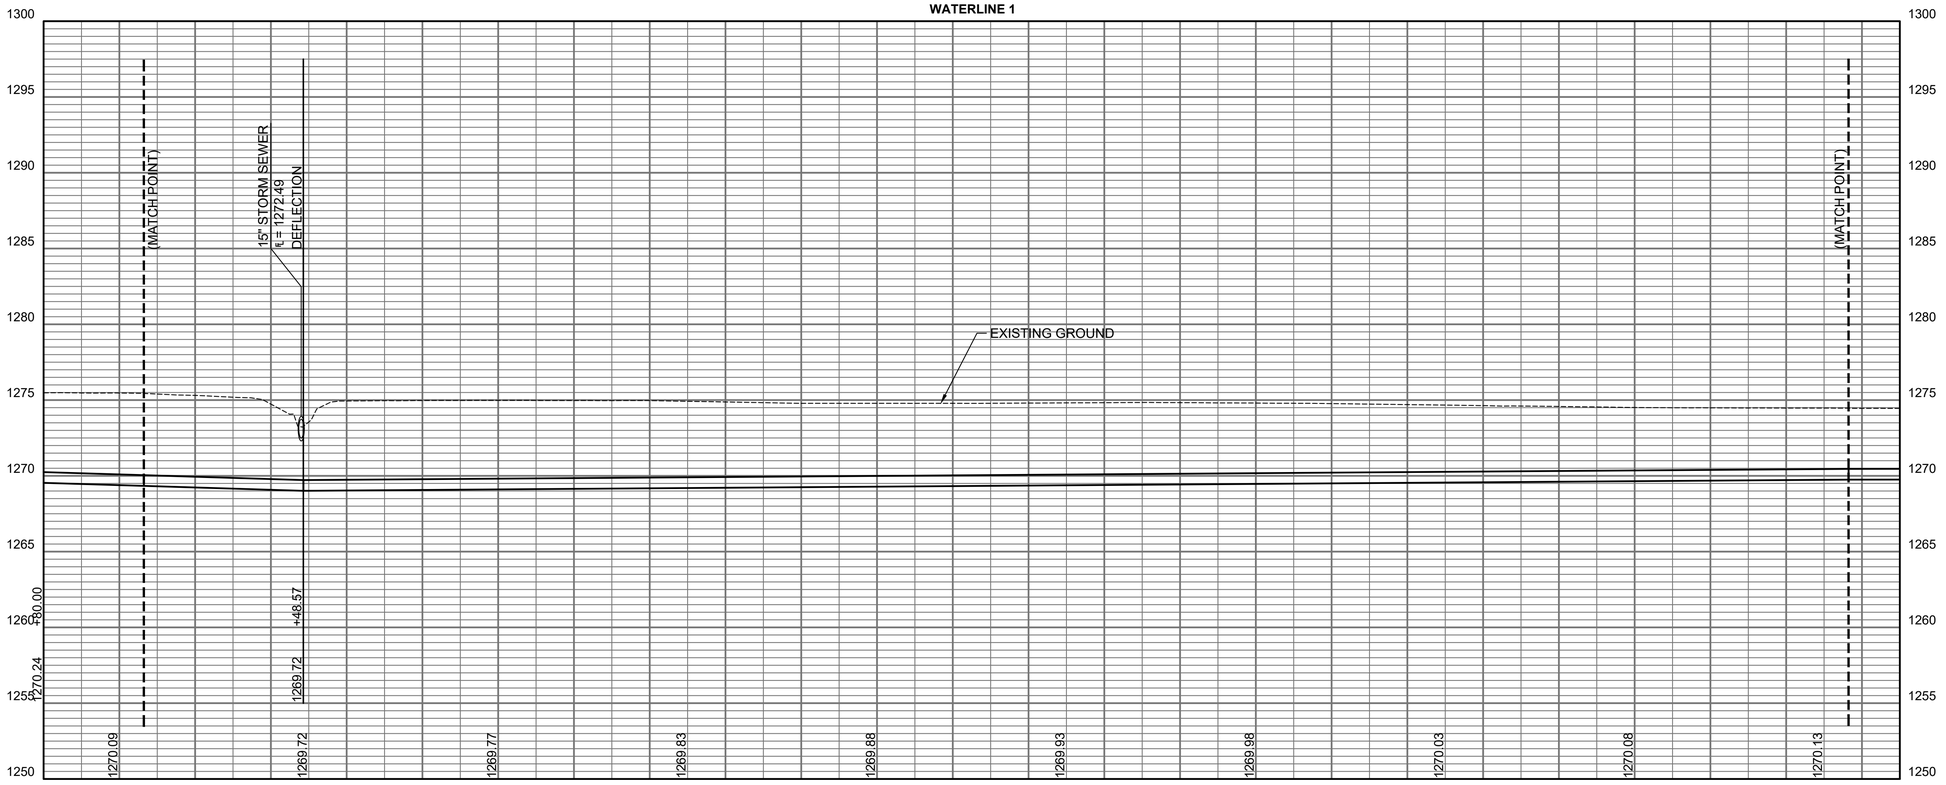

NORTH

PLAN: LAT. & LONG. 0 10' 20' 40'

PROFILE: HORIZ. SAME AS ABOVE

VERT: 0 5'

WATERLINE 1 PLAN & PROFILE

PEC
PROFESSIONAL ENGINEERING CONSULTANTS
303 SOUTH TOPEKA
WICHITA, KS 67202
316-262-2691 www.pec1.com

CITY OF WICHITA

JOSHUA GOLKA LICENSED 24136 10/25/2023 KANSAS PROFESSIONAL ENGINEER

SOUTH LAKES SPORTS PARK
WICHITA, KS

Issue:		
	100% PLANS	10/18/23
	BID SETS	10/25/23

JOB NO.	220008-003
DATE	18 OCTOBER 2023
PM	NLS
DESIGNED BY	NLS
DRAWN BY	RFT
CHECKED BY	MEB

WATERLINE 1 PLAN & PROFILE

CU202

SAVED 10/25/2023 11:13:05 AM BY BENJAMIN.BOCKOVER
PLOTTED 10/25/2023 4:27:53 PM BY CHANCE SWANEY
U:\WICHITA-CIVIL\2022\220008\003\MUNI\DRAWINGS\220008-003-CU202.DWG