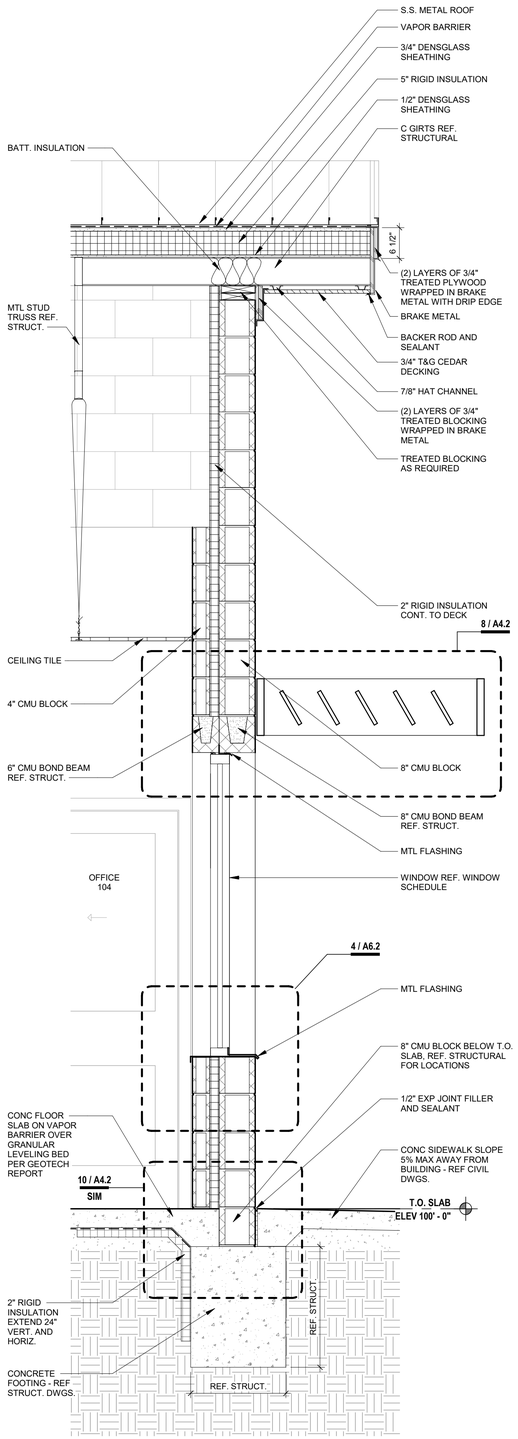

1 **WALL SECTION** 3/4" = 1'-0"

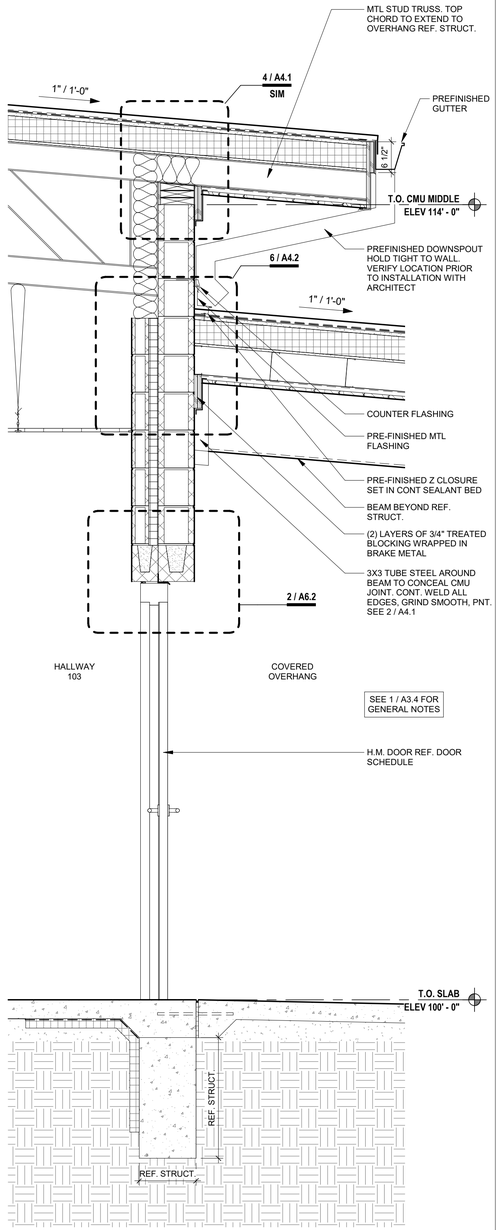

2 **WALL SECTION** 3/4" = 1'-0"

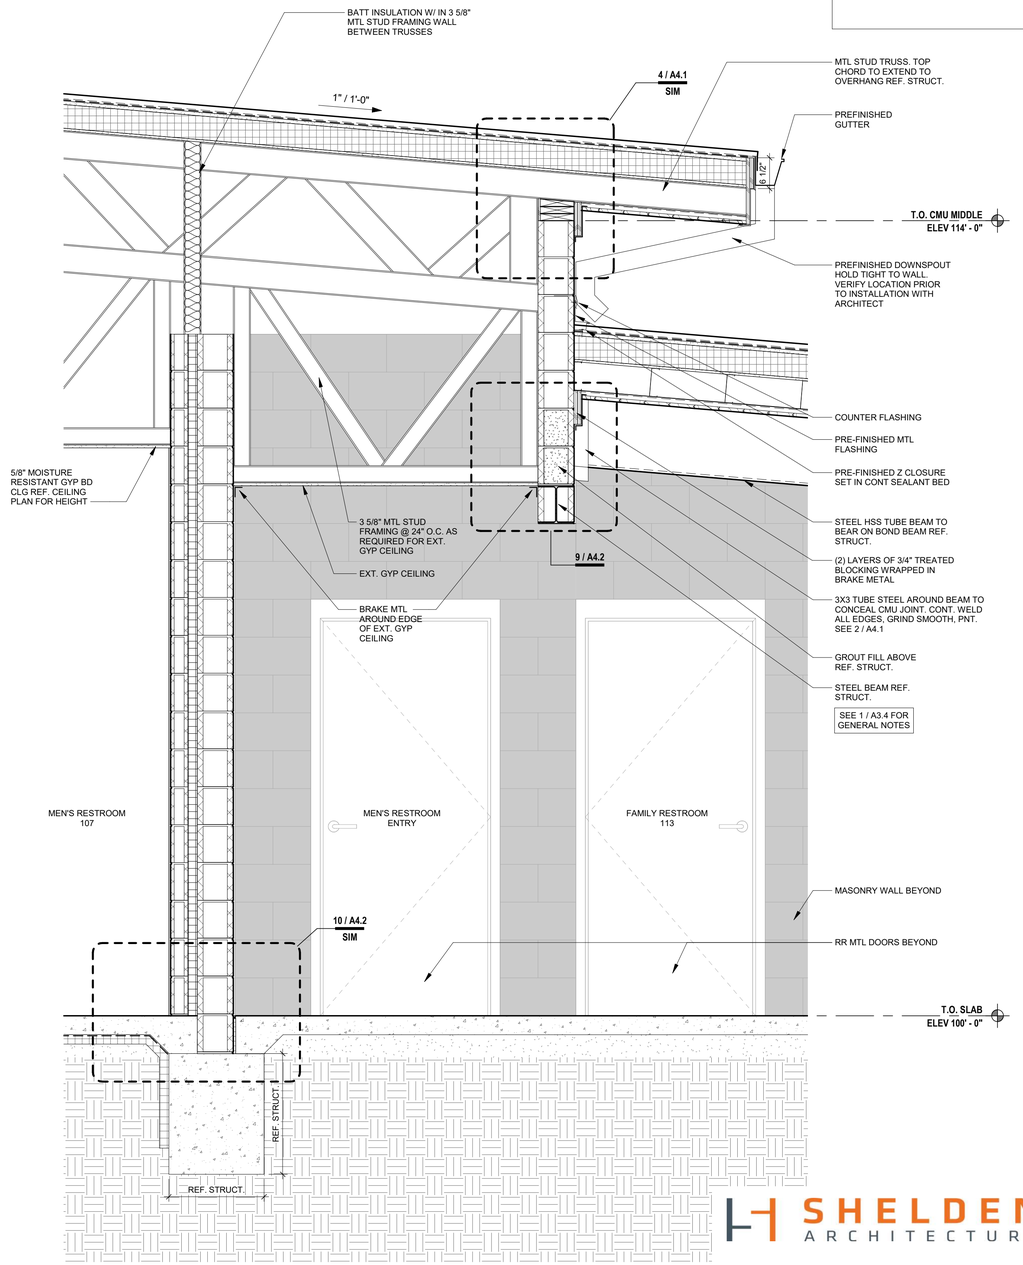

3 **WALL SECTION** 3/4" = 1'-0"

PEC
PROFESSIONAL ENGINEERING CONSULTANTS
303 SOUTH TOPEKA
WICHITA, KS 67202
316-262-2691 www.pec1.com

CITY OF WICHITA

STEVEN R. SHELDEN LICENSED ARCHITECT 4158 KANSAS PROFESSIONAL ARCHITECT 10 OCT 2023

SOUTH LAKES SPORTS PARK
WICHITA, KS

Issue:		
	100% PLANS	10/16/23

JOB NO.	220008-003
DATE	16 OCTOBER 2023
PM	NLS
DESIGNED BY	BRM
DRAWN BY	BRM
CHECKED BY	DBB

WALL SECTIONS

A3.4

SHELDEN ARCHITECTURE
SHELDENARCH.COM
800 E. First Suite 140 Wichita, KS 67202 316.263.4300

10/10/2023 2:54:12 PM
C:\Local Revit Projects\South Lakes Pickleball Complex_bmitchell_sa.rvt