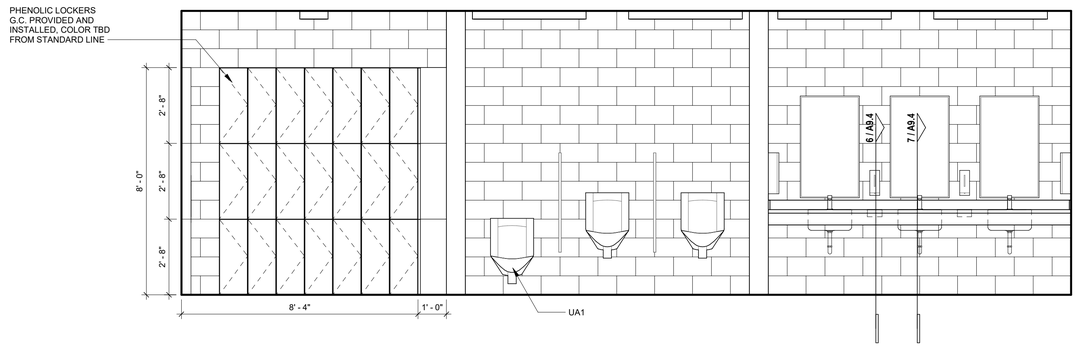

1 MEN'S RESTROOM - NORTH ELEVATION
3/8" = 1'-0"

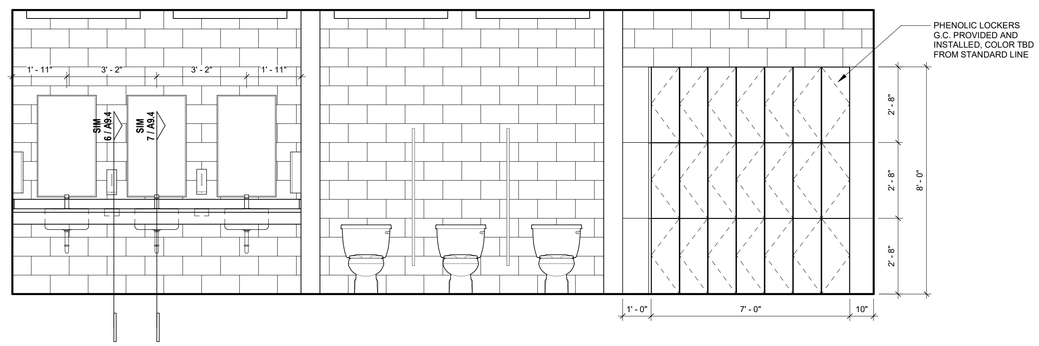

2 WOMEN'S RESTROOM - SOUTH ELEVATION
3/8" = 1'-0"

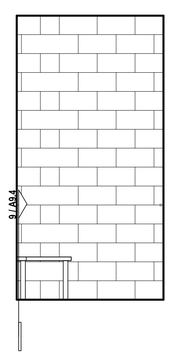

3 M & W CHANGING ROOM - W ELEVATION
3/8" = 1'-0"

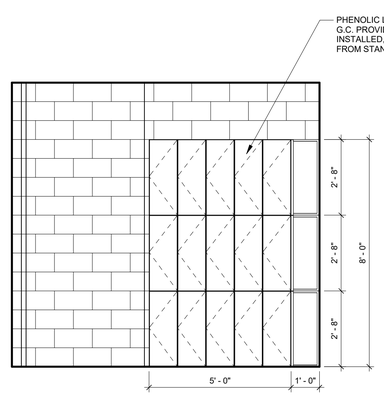

4 WOMEN'S LOCKER ROOM - EAST ELEVATION
3/8" = 1'-0"

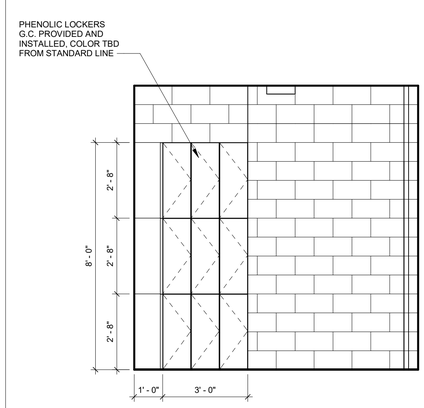

5 MEN'S LOCKER ROOM - EAST ELEVATION
3/8" = 1'-0"

PEC
PROFFESSIONAL ENGINEERING CONSULTANTS
303 SOUTH TOPEKA
WICHITA, KS 67202
316-262-2691 www.pec1.com

CITY OF WICHITA

STANLEY R. SHELDEN
LICENSED
4158
KANSAS
PROFESSIONAL ARCHITECT
10 OCT 2023

SOUTH LAKES SPORTS PARK
WICHITA, KS

Issue:		
	100% PLANS	10/16/23

JOB NO.	220008-003
DATE	16 OCTOBER 2023
PM	NLS
DESIGNED BY	BRM
DRAWN BY	BRM
CHECKED BY	DBB

INTERIOR ELEVATIONS AND ENLARGED PLANS

A9.3

SHELDEN ARCHITECTURE
SHELDENARCH.COM
800 E. First Suite 140 Wichita, KS 67202 316.263.4300

10/10/2023 2:54:22 PM
C:\Local Revit Projects\South Lakes Pickleball Complex_bmitchell_sa.rvt