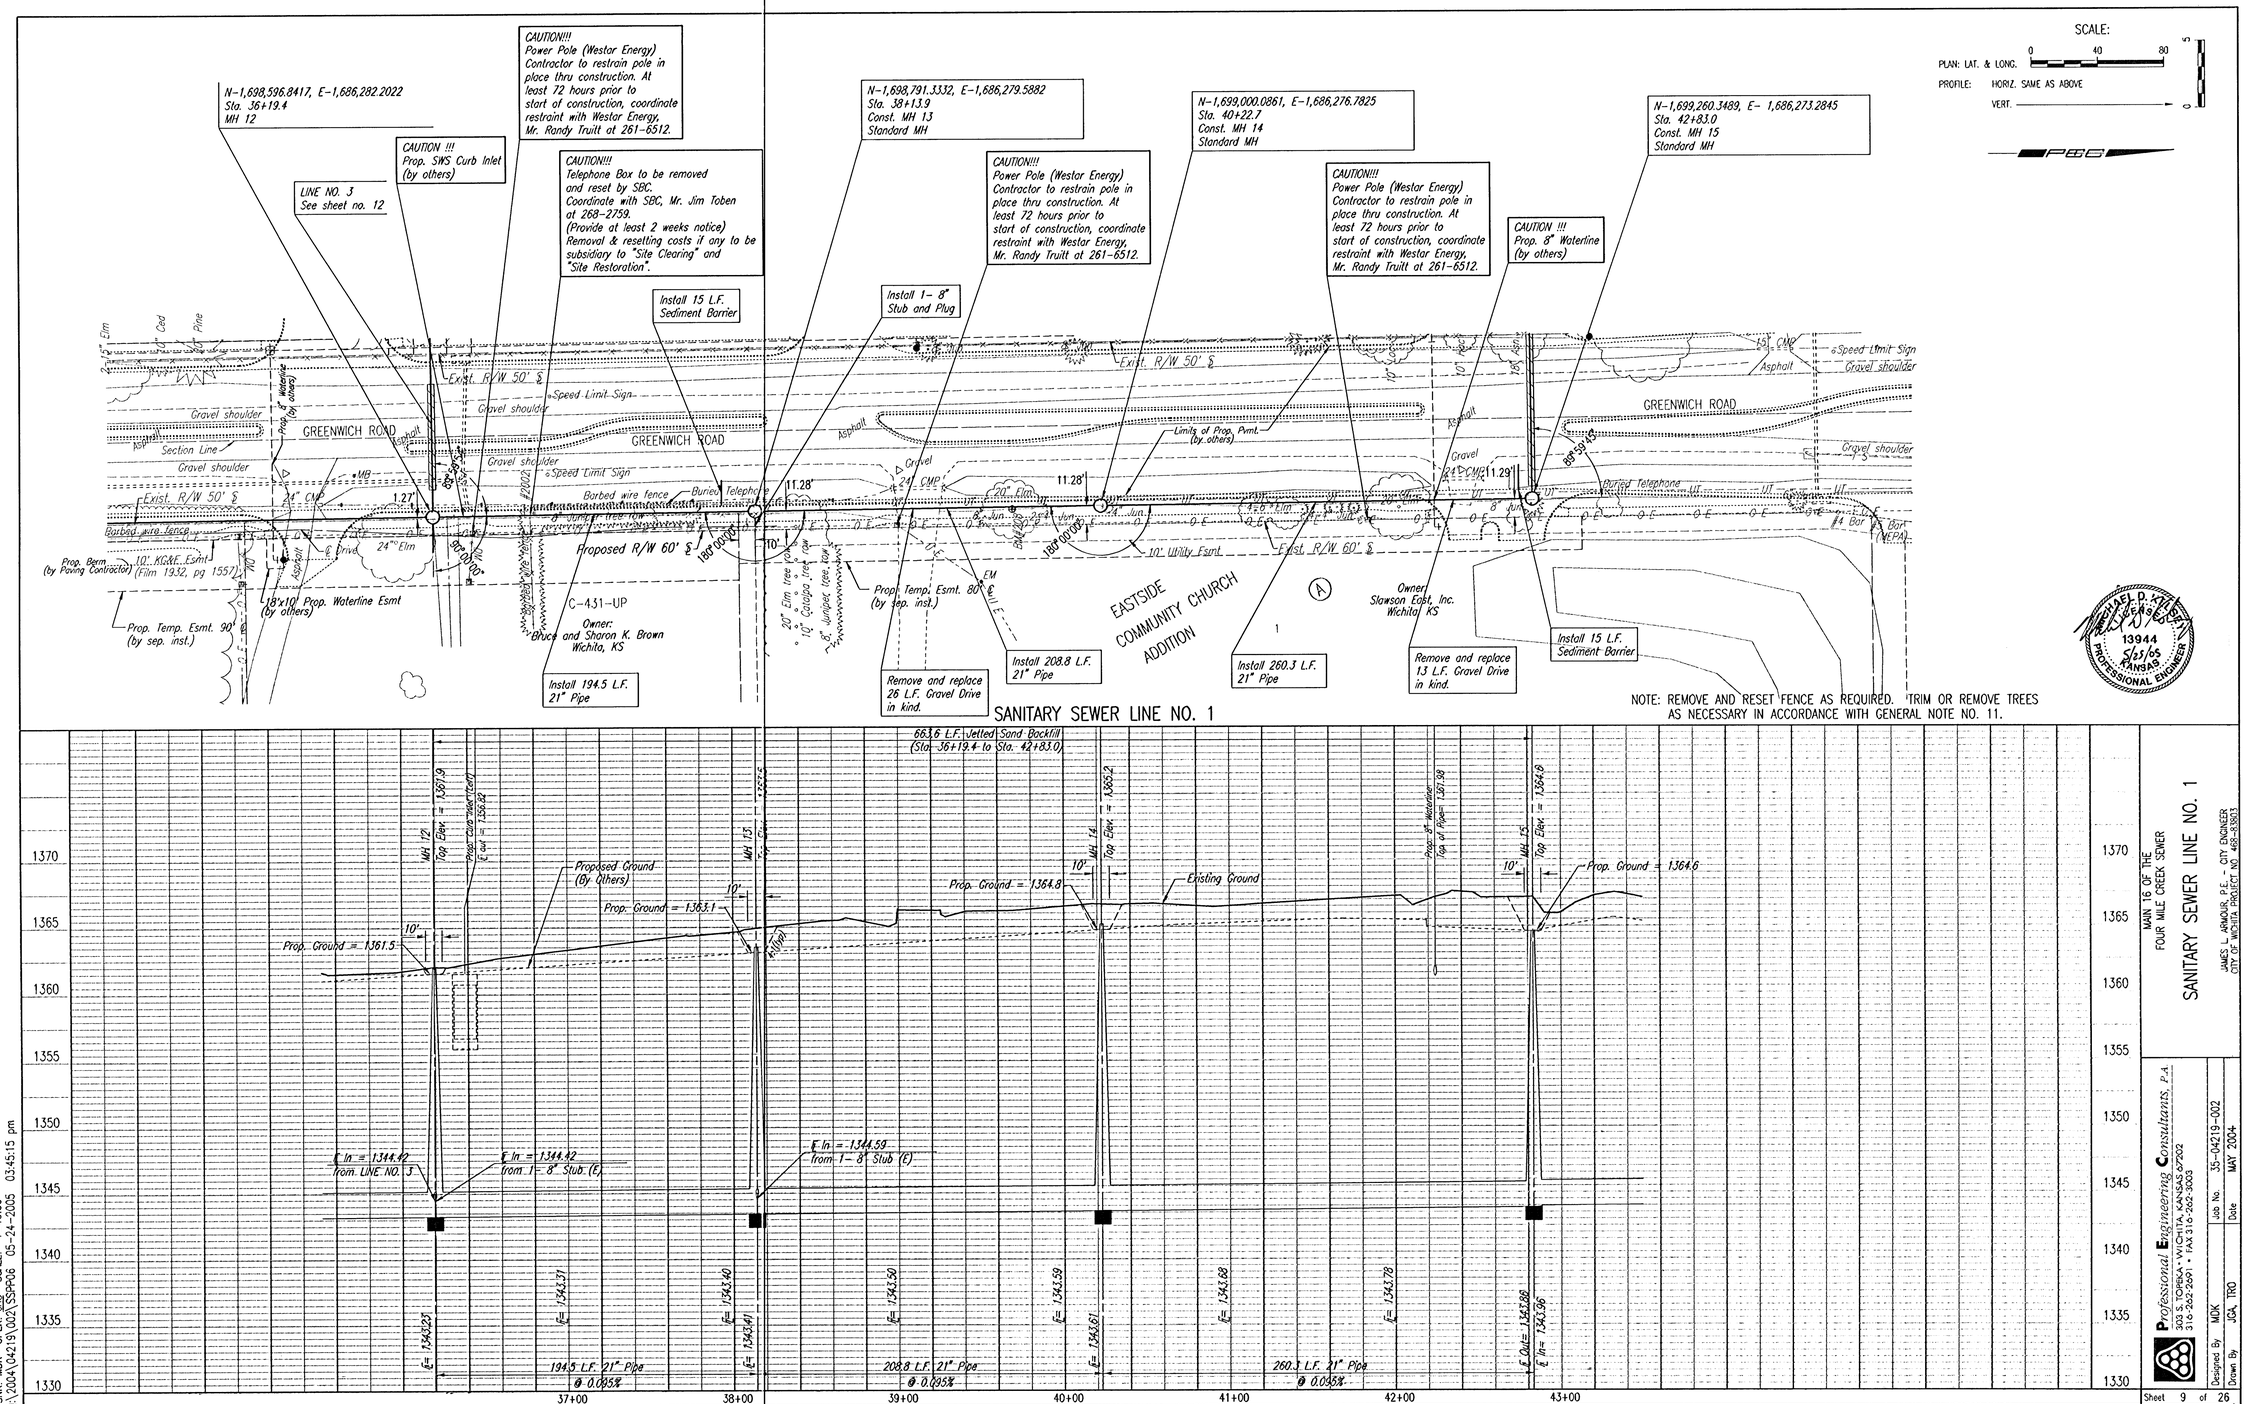

MAIN 16 OF THE FOUR MILE CREEK SEWER

SANITARY SEWER LINE NO. 1

JAMES L. ARMOUR, P.E. - CITY ENGINEER
CITY OF WICHITA PROJECT NO. 468-83803

Professional Engineering Consultants, P.A.
303 S. TOPEKA • WICHITA, KANSAS 67202
316-262-2691 • FAX 316-262-3003

Designed By MDK | Job No. 35-04219-002
Drawn By JGA, TRO | Date MAY 2004

Sheet 9 of 26

PLAN | CHECKED | CHECKED | BY | DATE

PROFILE | CHECKED | CHECKED | BY | DATE

DSNR: MDK OPER: JAC SCALE: 1=40.00
Q:\2004\04219\002\SSPP06 05-24-2005 03:45:15 pm