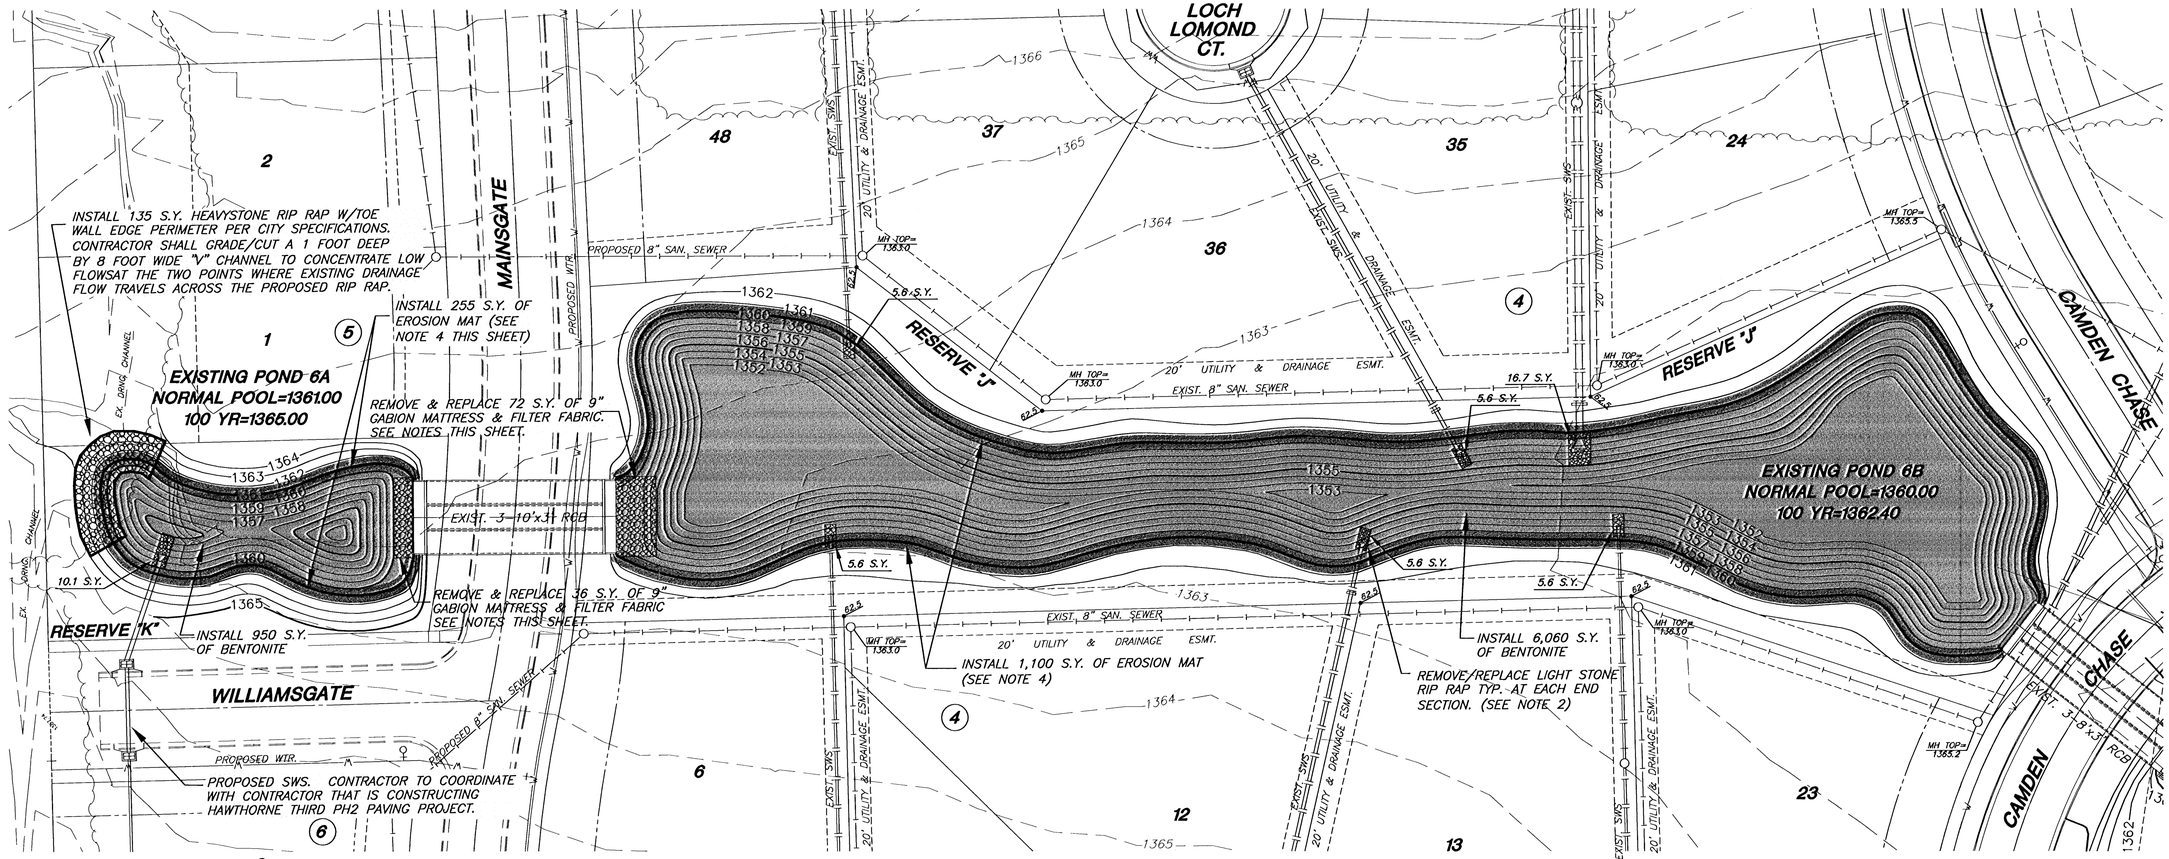
LOCH LOMOND CT.
MAINSGATE
WILLIAMSGATE
CAMDEN CHASE
CAMDEN
RESERVE "J"
RESERVE "K"
EXISTING POND 6A
NORMAL POOL=1361.00
100 YR=1365.00
EXISTING POND 6B
NORMAL POOL=1360.00
100 YR=1362.40
INSTALL 135 S.Y. HEAVYSTONE RIP RAP W/TOE WALL EDGE PERIMETER PER CITY SPECIFICATIONS. CONTRACTOR SHALL GRADE/CUT A 1 FOOT DEEP BY 8 FOOT WIDE "V" CHANNEL TO CONCENTRATE LOW FLOWSAT THE TWO POINTS WHERE EXISTING DRAINAGE FLOW TRAVELS ACROSS THE PROPOSED RIP RAP.
INSTALL 255 S.Y. OF EROSION MAT (SEE NOTE 4 THIS SHEET)
REMOVE & REPLACE 72 S.Y. OF 9" GABION MATTRESS & FILTER FABRIC. SEE NOTES THIS SHEET.
REMOVE & REPLACE 36 S.Y. OF 9" GABION MATTRESS & FILTER FABRIC SEE NOTES THIS SHEET.
INSTALL 950 S.Y. OF BENTONITE
INSTALL 1,100 S.Y. OF EROSION MAT (SEE NOTE 4)
INSTALL 6,060 S.Y. OF BENTONITE
REMOVE/REPLACE LIGHT STONE RIP RAP TYP. AT EACH END SECTION. (SEE NOTE 2)
PROPOSED SWS. CONTRACTOR TO COORDINATE WITH CONTRACTOR THAT IS CONSTRUCTING HAWTHORNE THIRD PH2 PAVING PROJECT.
PROPOSED 8" SAN. SEWER
EXIST. 8" SAN. SEWER
20' UTILITY & DRAINAGE ESMT.
EXIST. 3-10'x3' RCB
EXIST. 3'x8' RCB
MH TOP=1363.0
MH TOP=1365.5
MH TOP=1365.2
5.6 S.Y.
16.7 S.Y.
10.1 S.Y.
1355
1353
1365
1364
1363
1362
1361
1360
1359
1358
1357
1356
1366
1365
1364
1363
1362
1361
1360
1359
1358
1357
1356
1355
1354
1353
1352
1363
1362
1361
1360
1359
1358
1357
1356
1355
1354
1353
1352
1351
1350
1364
1363
1362
1361
1360
1359
1358
1357
1356
1355
1354
1353
1352
1351
1350
1364
1365
1362
1363
1364
1365
1362
1363
1364
1365
1362
1363