BENCHMARK #1:
CROSS CUT IN SQUARE CUT, TOP OF CURB AT WEST END OF CURB RETURN, NORTHWEST CORNER OF SHEFFORD AND W 35TH ST S, 14.5' SOUTH & 5.0' WEST OF THE SOUTHEAST CORNER OF LOT 1, BLOCK D, HARVEST RIDGE ADDITION.
ELEV. = 1336.39 (NAVD88)

BENCHMARK #2:
CROSS CUT IN SQUARE CUT ON TOP FRONT CENTER OF CATCH BASIN, WEST SIDE OF HOLLYWOOD, 4.6' NORTH & 12.8' EAST OF SOUTHEAST CORNER OF LOT 2, BLOCK C, HARVEST RIDGE ADDITION.
ELEVATION = 1335.39 (NAVD88)

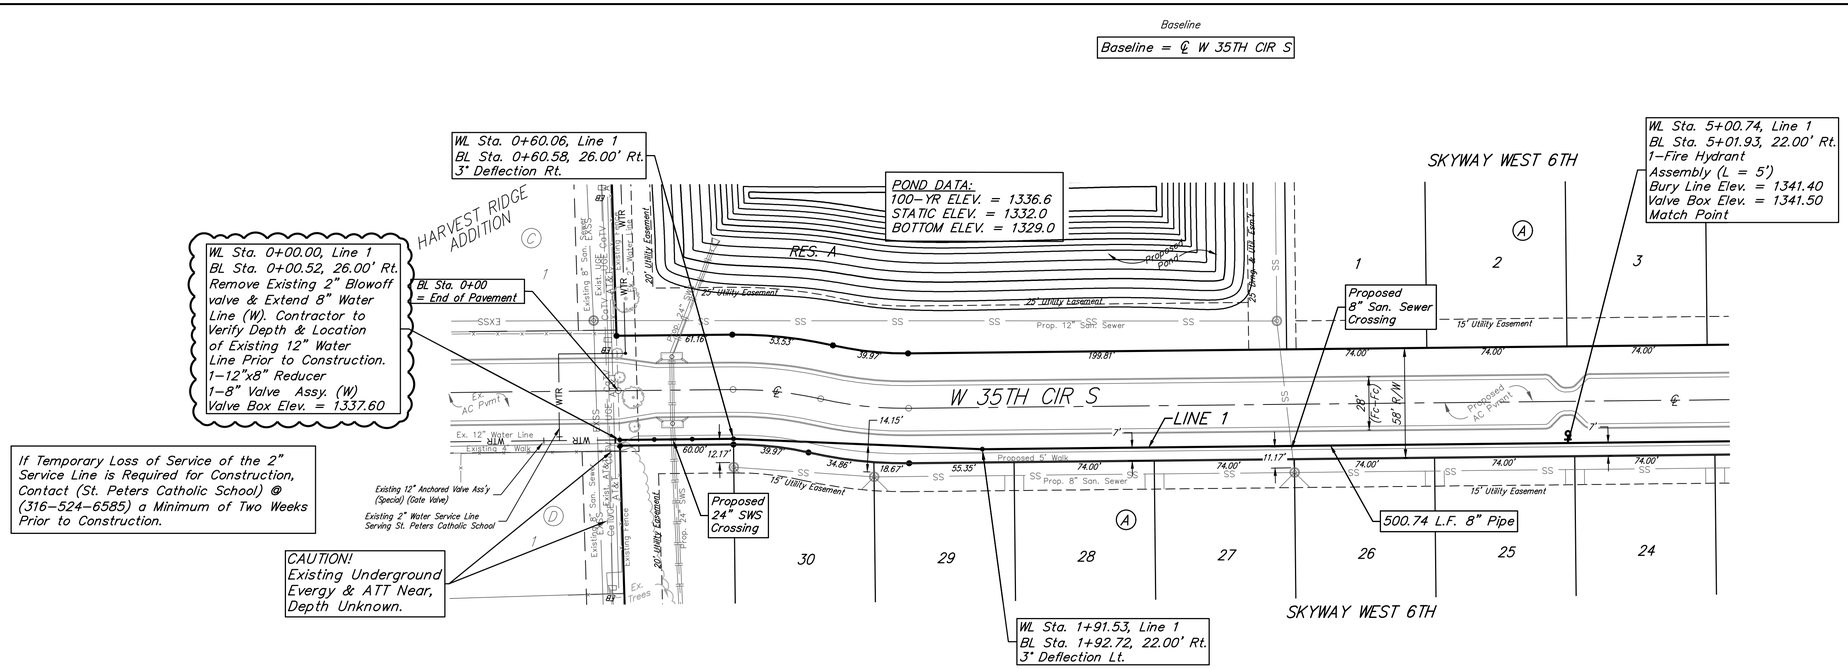

Contractor to verify depth and location of Evergy prior to construction. Coordinate with Evergy if relocation or temporary removal of equipment/lines is necessary. Contact Heide Bryan (316-261-6354) a minimum of three weeks prior to construction.

Contractor to verify depth and location of AT&T prior to construction. Coordinate with AT&T if relocation or temporary removal of equipment/lines is necessary. Contact Shannon Brinkmeyer (316-268-2931) a minimum of three weeks prior to construction.

Contractor to verify depth and location of Cox prior to construction. Coordinate with Cox if relocation or temporary removal of equipment/lines is necessary. Contact Ace Cruz (316-249-4494) a minimum of three weeks prior to construction.

2-foot minimum vertical separation between water service lines and all sanitary sewer lines shall be maintained at crossings. 10-foot horizontal separation between water service lines and all sanitary sewer lines and manholes shall be maintained. Distances are to be measured from edge-to-edge, at the closest point.

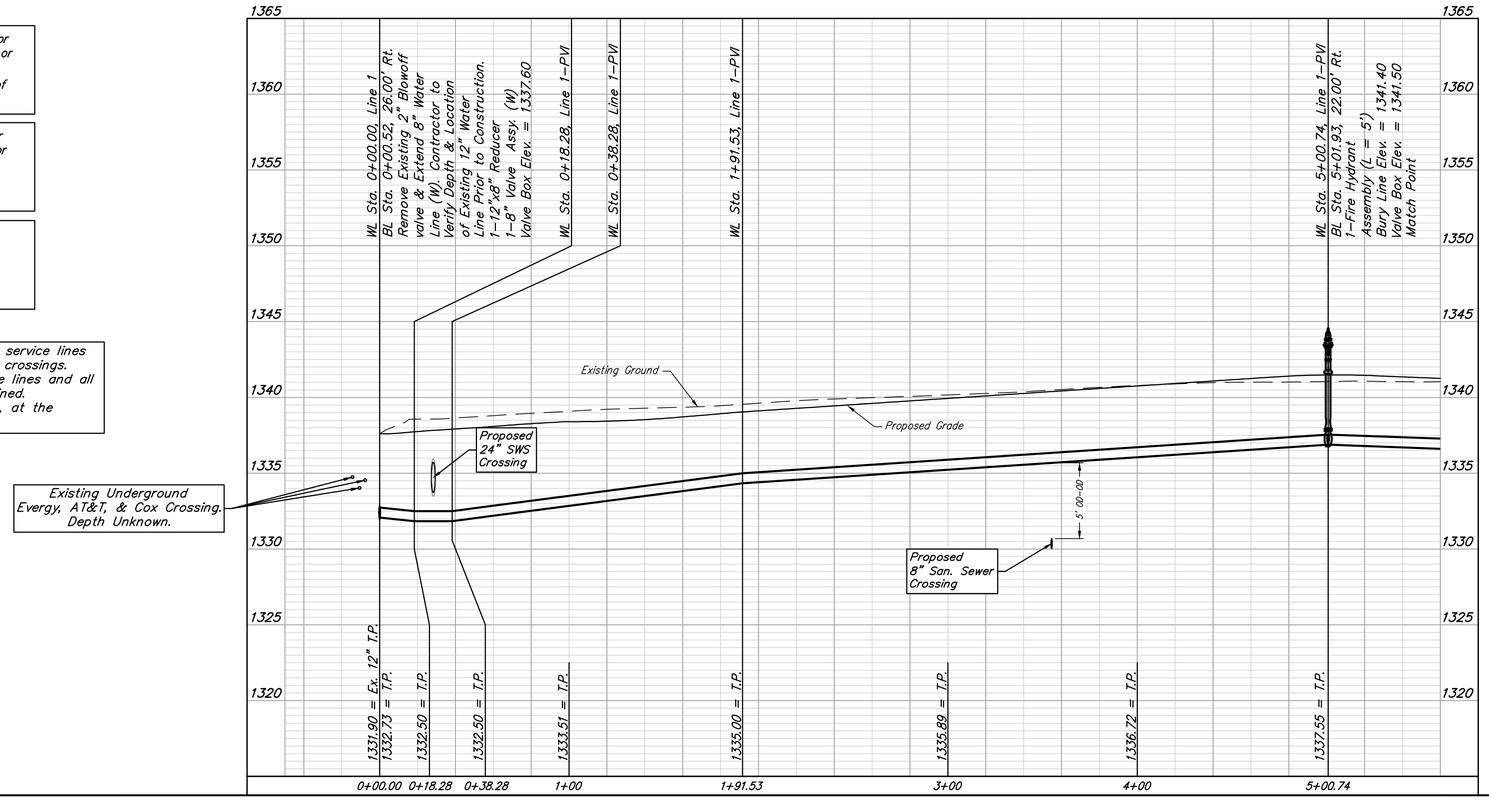

CASSE DUSTIN WARNER
LICENSED
29833
12/28/2023
KANSAS
PROFESSIONAL ENGINEER

BAUGHMAN COMPANY
315 Ellis St.
Wichita, KS 67211
316-262-7271
BaughmanCo.com

SKYWAY WEST 6TH ADDITION

LINE 1

WATER DISTRIBUTION SYSTEM

PROJECT NUMBER:

DESIGN: CDW DRAWN: CDW

DATE: December 28, 2023

SHEET 04 OF 14

REVISION:
Updated Water Separation Dimensions By: CDW Date: 12/13/23
Valve Added By: CDW Date: 12/28/23

File: E:\Projects\Skyway West 6th_22-05-P786\Engineering\Phase 1\WTR\WTR.dwg