BENCHMARKS:
BENCHMARK #1:
CROSS CUT IN SQUARE CUT, TOP OF CURB AT WEST END OF CURB RETURN, NORTHWEST CORNER OF SHEFFORD AND W 35TH ST S, 14.5' SOUTH & 5.0' WEST OF THE SOUTHEAST CORNER OF LOT 1, BLOCK D, HARVEST RIDGE ADDITION.
ELEV. = 1336.39 (NAVD88)

BENCHMARK #2:
CROSS CUT IN SQUARE CUT ON TOP FRONT CENTER OF CATCH BASIN, WEST SIDE OF HOLLYWOOD, 4.6' NORTH & 12.8' EAST OF SOUTHEAST CORNER OF LOT 2, BLOCK C, HARVEST RIDGE ADDITION.
ELEVATION = 1335.39 (NAVD88)

0 20 40
Scale: 1" = 20'
• = Iron

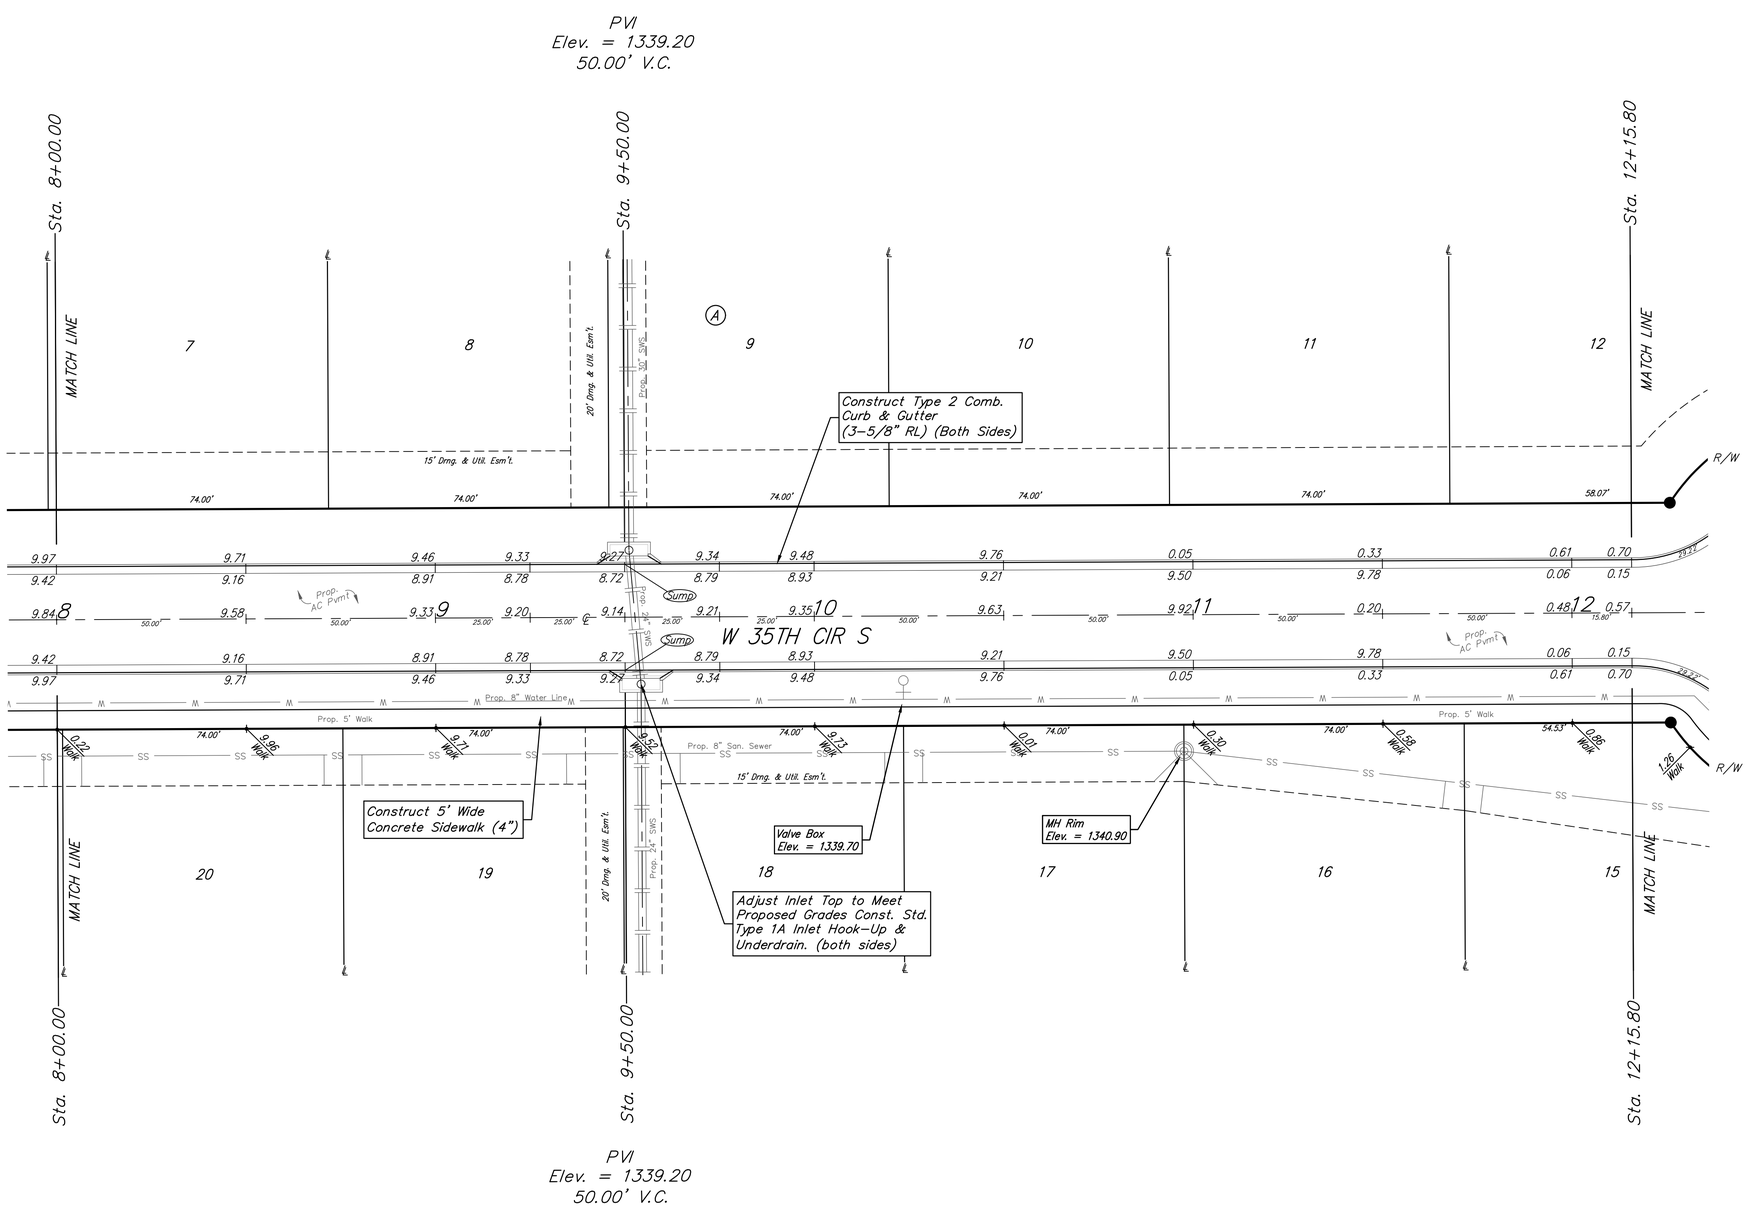


Roll type curb & gutter to be constructed on the pavement on this sheet.
Top of curb elevation are given for full height curb.


CHASE DUSTIN WAGNER
LICENSED
29833
11/29/2023
KANSAS
PROFESSIONAL ENGINEER

BAUGHMAN COMPANY
315 Ellis St.
Wichita, KS 67211
316-262-7271
BaughmanCo.com


SKYWAY WEST
6TH ADDITION

**W 35TH CIR S**

Street Paving Improvements

PROJECT NUMBER:
472-2023-085900

DESIGN: CDW DRAWN: CDW
DATE: August 15, 2023

SHEET 09 OF 26

File: E:\Projects\Skyway West 6th_22-05-P786\Engineering\Phase 1\STR\STR.dwg