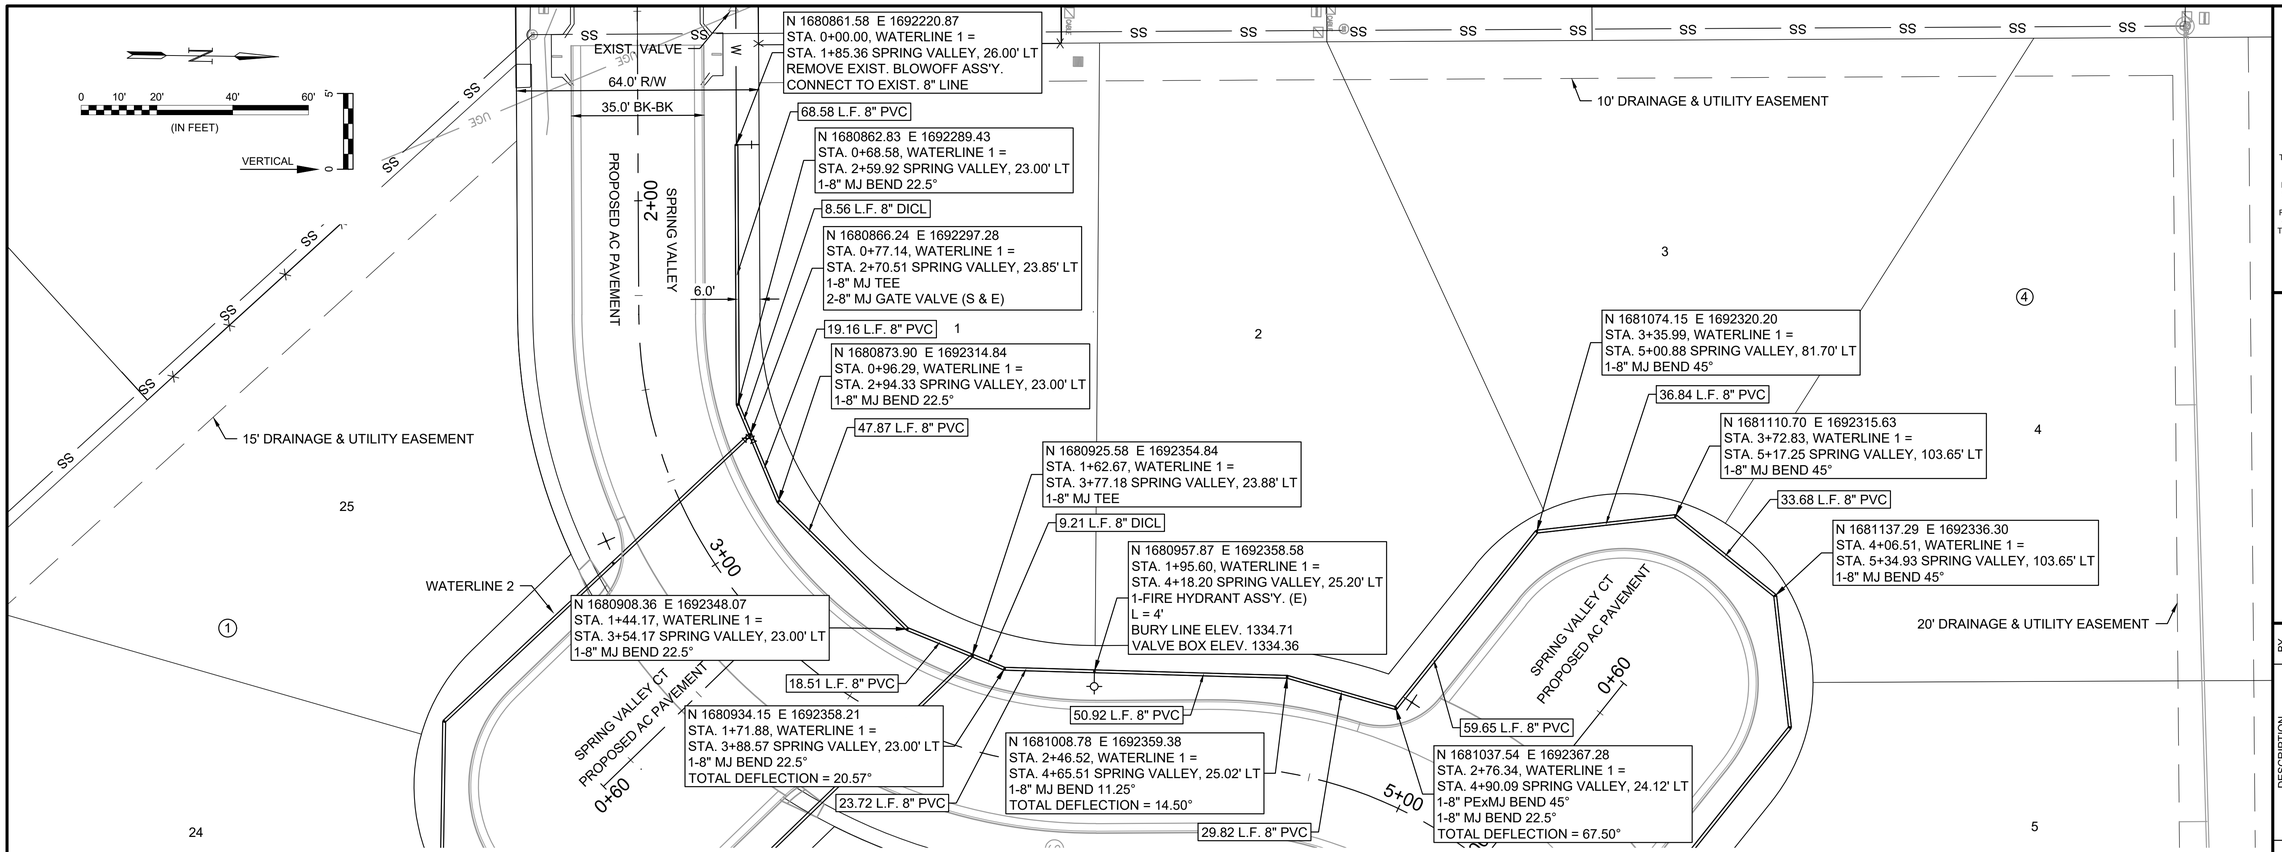

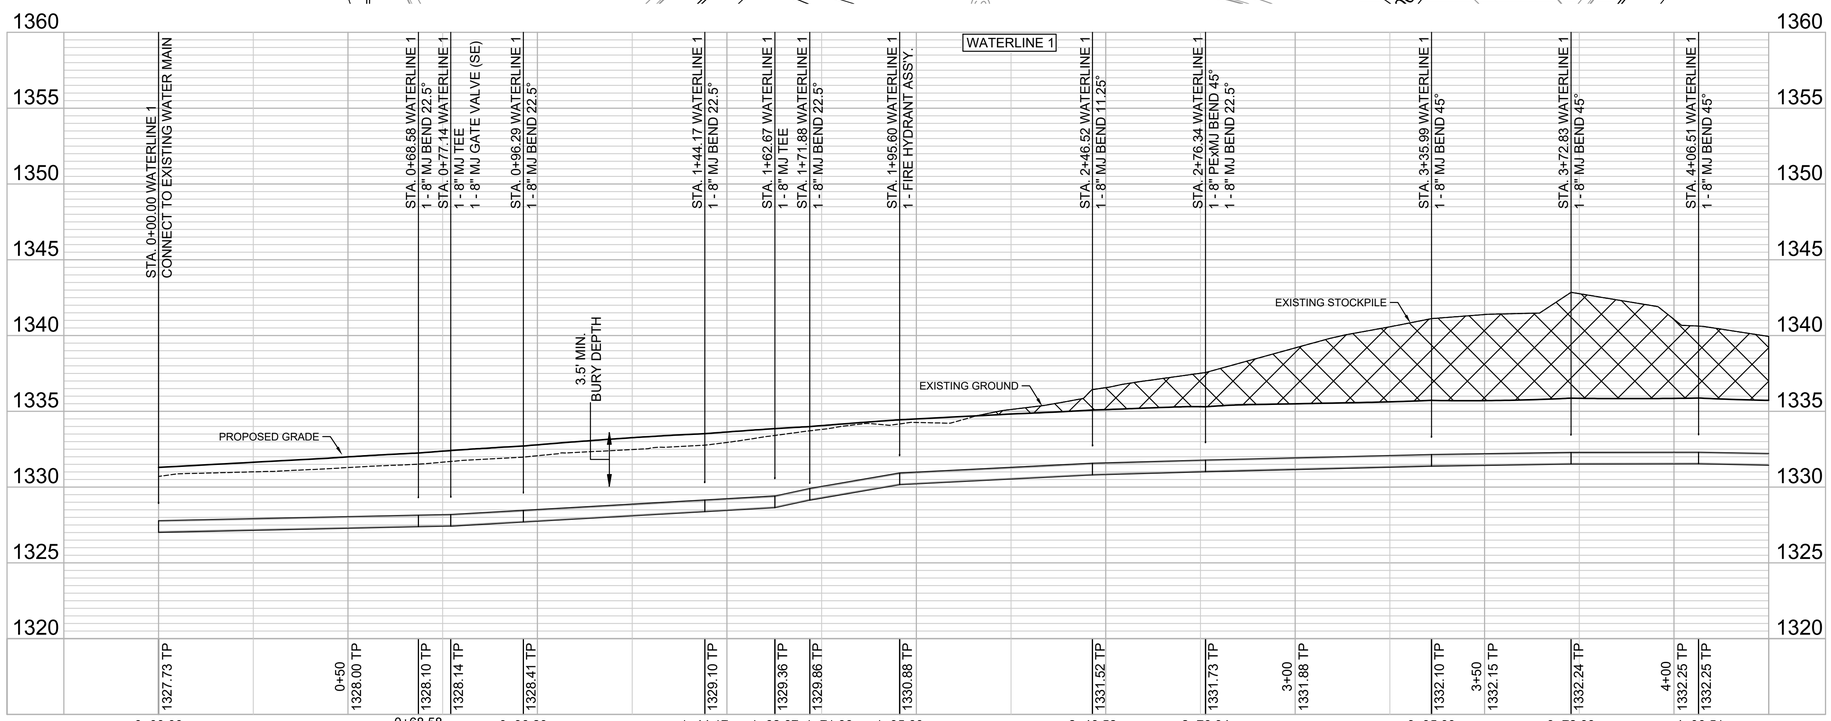

CONTRACTOR SHALL EXCAVATE A CORRIDOR THROUGH THE EXISTING EARTHWORK STOCKPILE ONLY AS NECESSARY TO INSTALL WATER LINE. SPOILS WILL REMAIN ON SITE. COST SHALL BE SUBSIDAIRY TO THE BID ITEM FOR "STOCKPILE EXCAVATION".

GARVER

© 2023 GARVER, LLC
THIS DOCUMENT, ALONG WITH THE IDEAS AND DESIGNS CONVEYED HEREIN, SHALL BE CONSIDERED INSTRUMENTS OF PROFESSIONAL SERVICE AND ARE PROPERTY OF GARVER, LLC. ANY USE, REPRODUCTION, OR DISTRIBUTION OF THIS DOCUMENT, ALONG WITH THE IDEAS AND DESIGN CONTAINED HEREIN, IS PROHIBITED UNLESS AUTHORIZED IN WRITING BY GARVER, LLC OR EXPLICITLY ALLOWED IN THE GOVERNING PROFESSIONAL SERVICES AGREEMENT FOR THIS WORK.

1995 Midfield Road
Wichita, KS 67209
(316) 264-8008

ERIC JOHN GLOVER
LICENSED
12-13-23
KANSAS
PROFESSIONAL ENGINEER

REV.	DATE	DESCRIPTION	BY

CITY OF WICHITA
WICHITA, KANSAS

BELLECHASE 3RD ADDITION FINAL PHASE WATERLINE

WATERLINE 1 (1 OF 3)

JOB NO.: 23T41000
DATE: DEC 2023
DESIGNED BY: .
DRAWN BY: .

BAR IS ONE INCH ON ORIGINAL DRAWING
0 1"
IF NOT ONE INCH ON THIS SHEET, ADJUST SCALES ACCORDINGLY.

DRAWING NUMBER
■

SHEET NUMBER 5 OF 20

File: L:\2023\23T41000 - Bellechase 3rd Addition Final Phase\Drawings\C3D\WDS\WATERLINE 1 (1 OF 3).dwg Last Save: 12/12/2023 4:08 PM Last saved by: MCarreraPiedra
Last plotted by: Carrera-Piedra, Mariela Plot Style: ---- Plot Scale: 1:2.5849 Plot Date: 12/13/2023 2:01 PM Plotter used: None