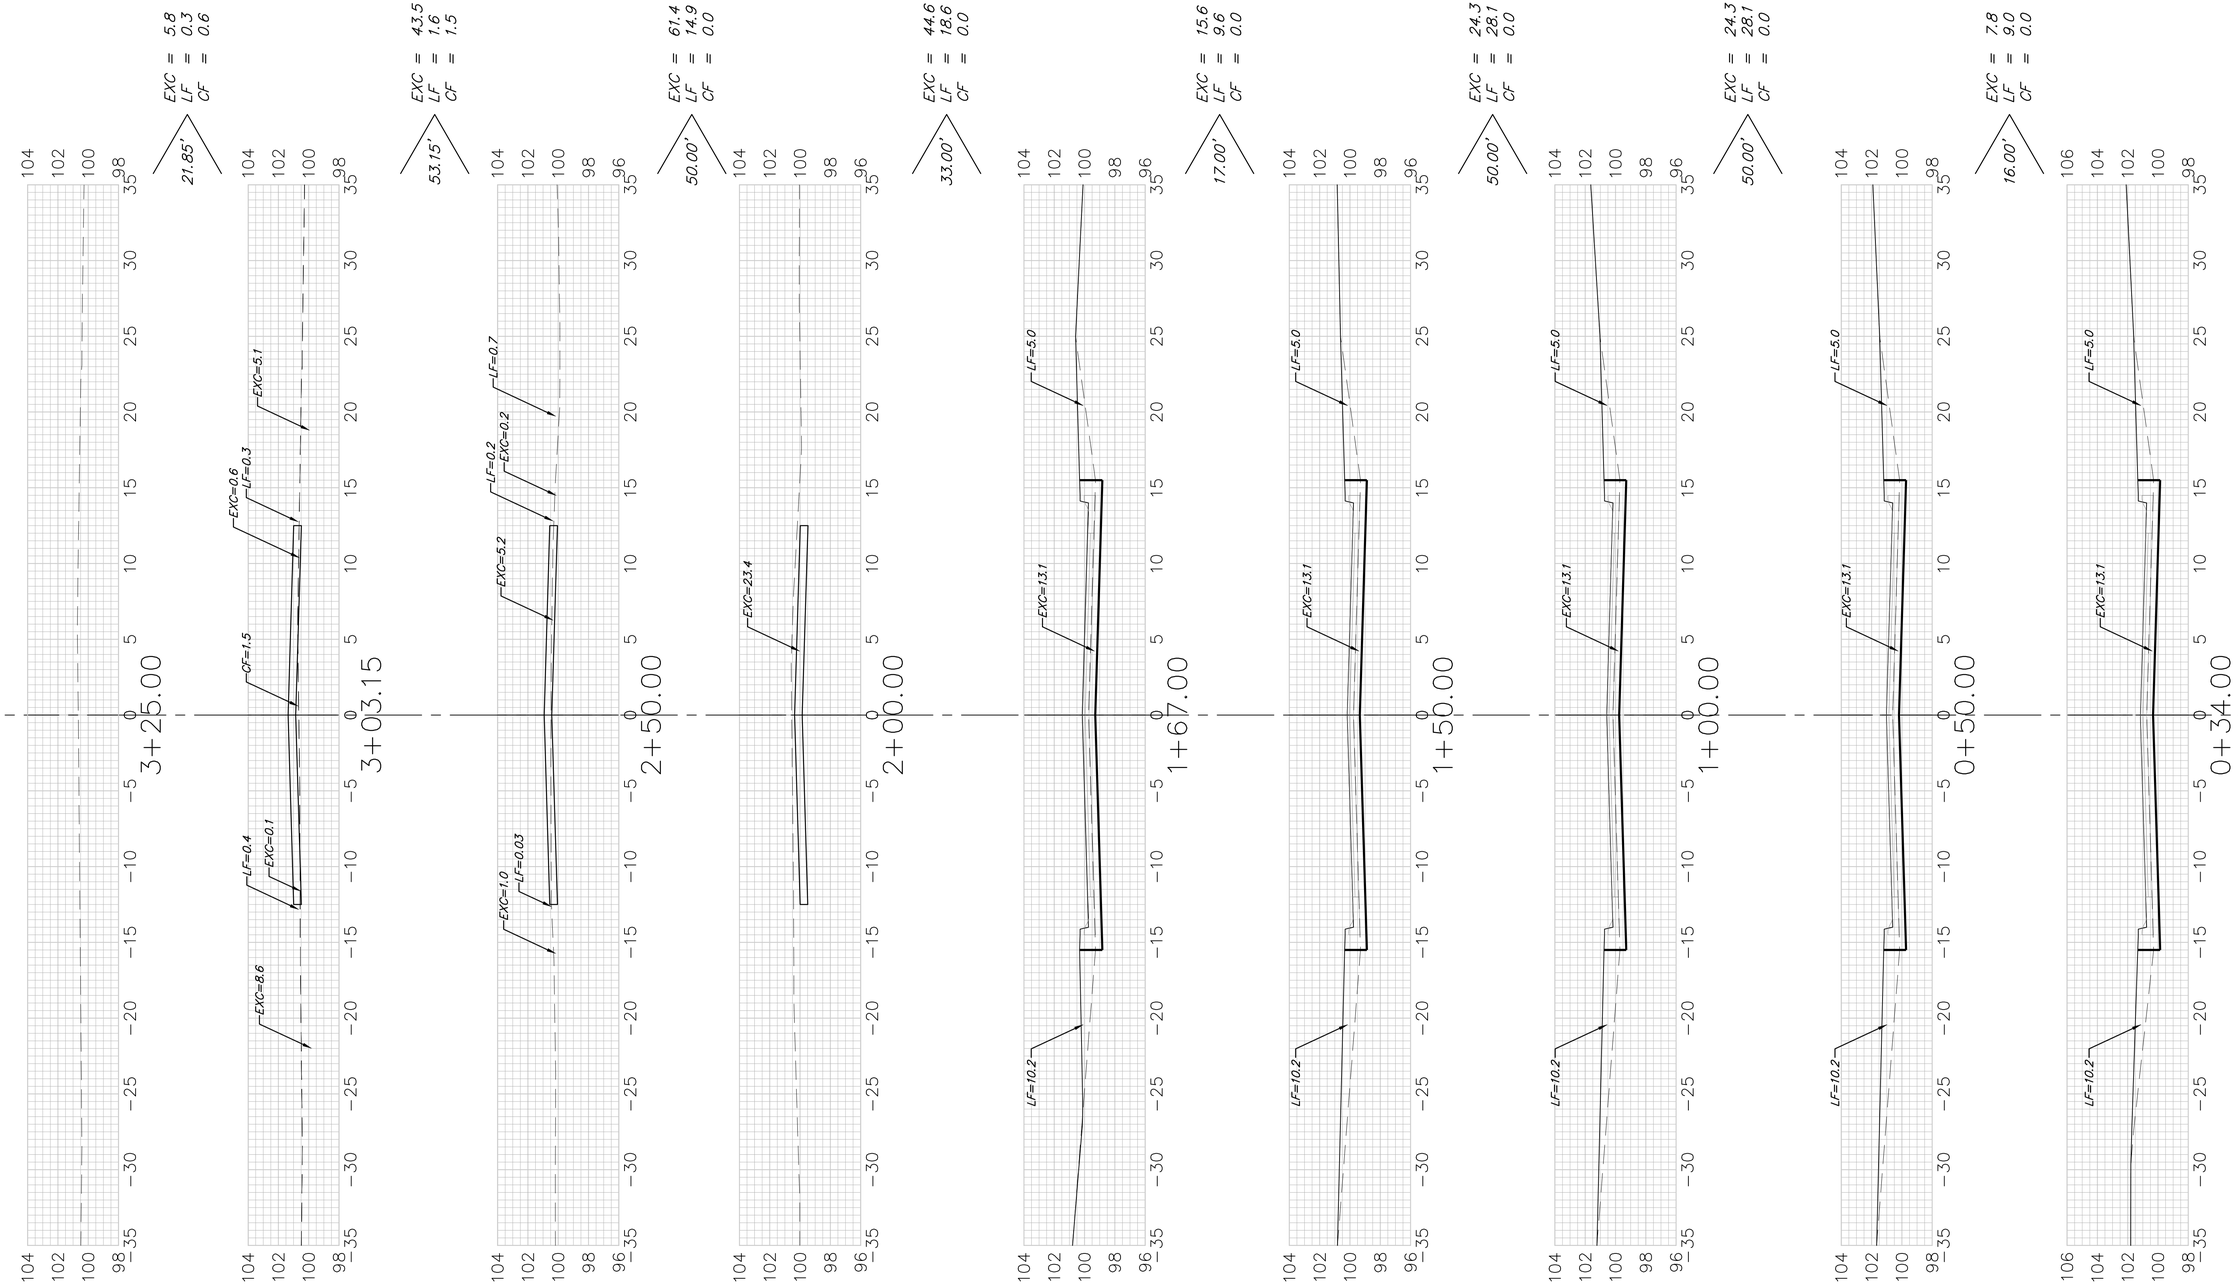

Sheet Totals

Excavation =	*227.3*	*C.Y.*
Loose Fill =	*110.2*	*C.Y.*
Compacted Fill =	*2.1*	*C.Y.*

AUSTIN E. GOTTLOB
LICENSED
17919
12/13/2023
KANSAS
PROFESSIONAL ENGINEER

BAUGHMAN COMPANY

315 Ellis St.
Wichita, KS 67211
316-262-7271
BaughmanCo.com

BLUE LAKE 3RD ADD.
Phase 1

CROSS SECTIONS

STREET IMPROVEMENTS

PROJECT NUMBER:
23-01-E416

DESIGN: AEG DRAWN: TMS

DATE: December 11, 2023

SHEET **31** OF **39**

File: E:\Projects\Blue Lake 3rd Addition_22-02-P755\Engineering\Phase 1\STR 23-01-E416\Street.dwg