BENCHMARKS

BM #1: Brass Plate on North Hub Guard of R.C.B.C. 50' East of NW Corner NE 1/2, Sec. 22, Twp. 26-S, R-1-E.
Elev. = 1371.83 (NGVD29)

BM #2: "□" cut on East Hub Guard of R.C.B.C., 110' S. of the SE Cor., SE 1/4, Sec. 22, Twp. 26-S, R-1-E.
Elev. = 1359.54 (NGVD29)

Scale: 1" = 40' Horizontal
1" = 5' Vertical
• = Iron

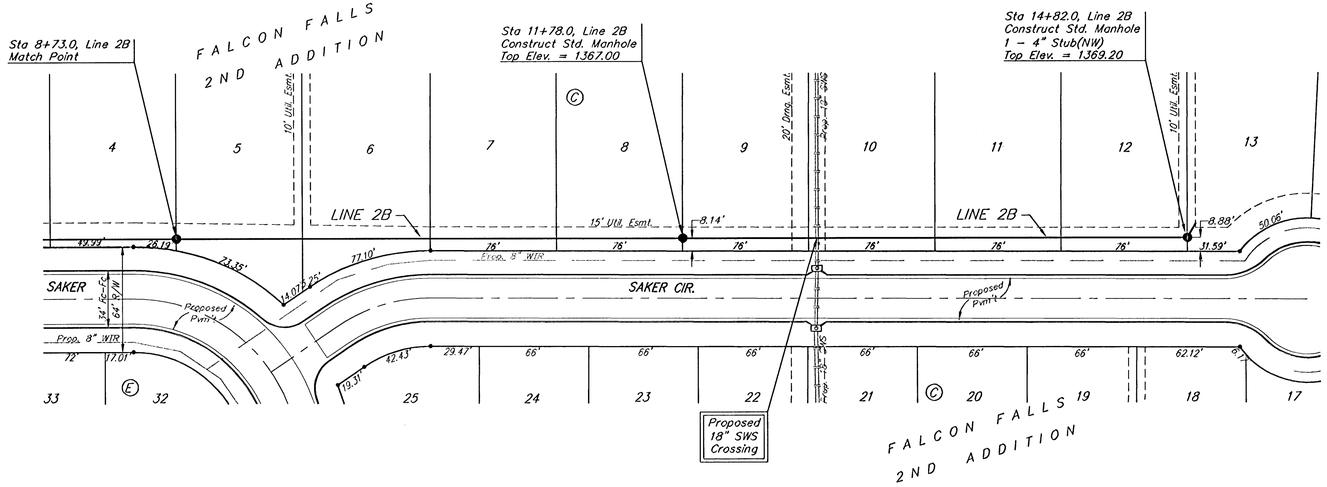

All excavation for Line 2B, from Station 8+73.0 to Station 14+82.0, shall be sand backfilled to within two feet of existing grade. The sand shall be vibrated and water jetted during backfilling. Cost shall be incidental to pipe cost.

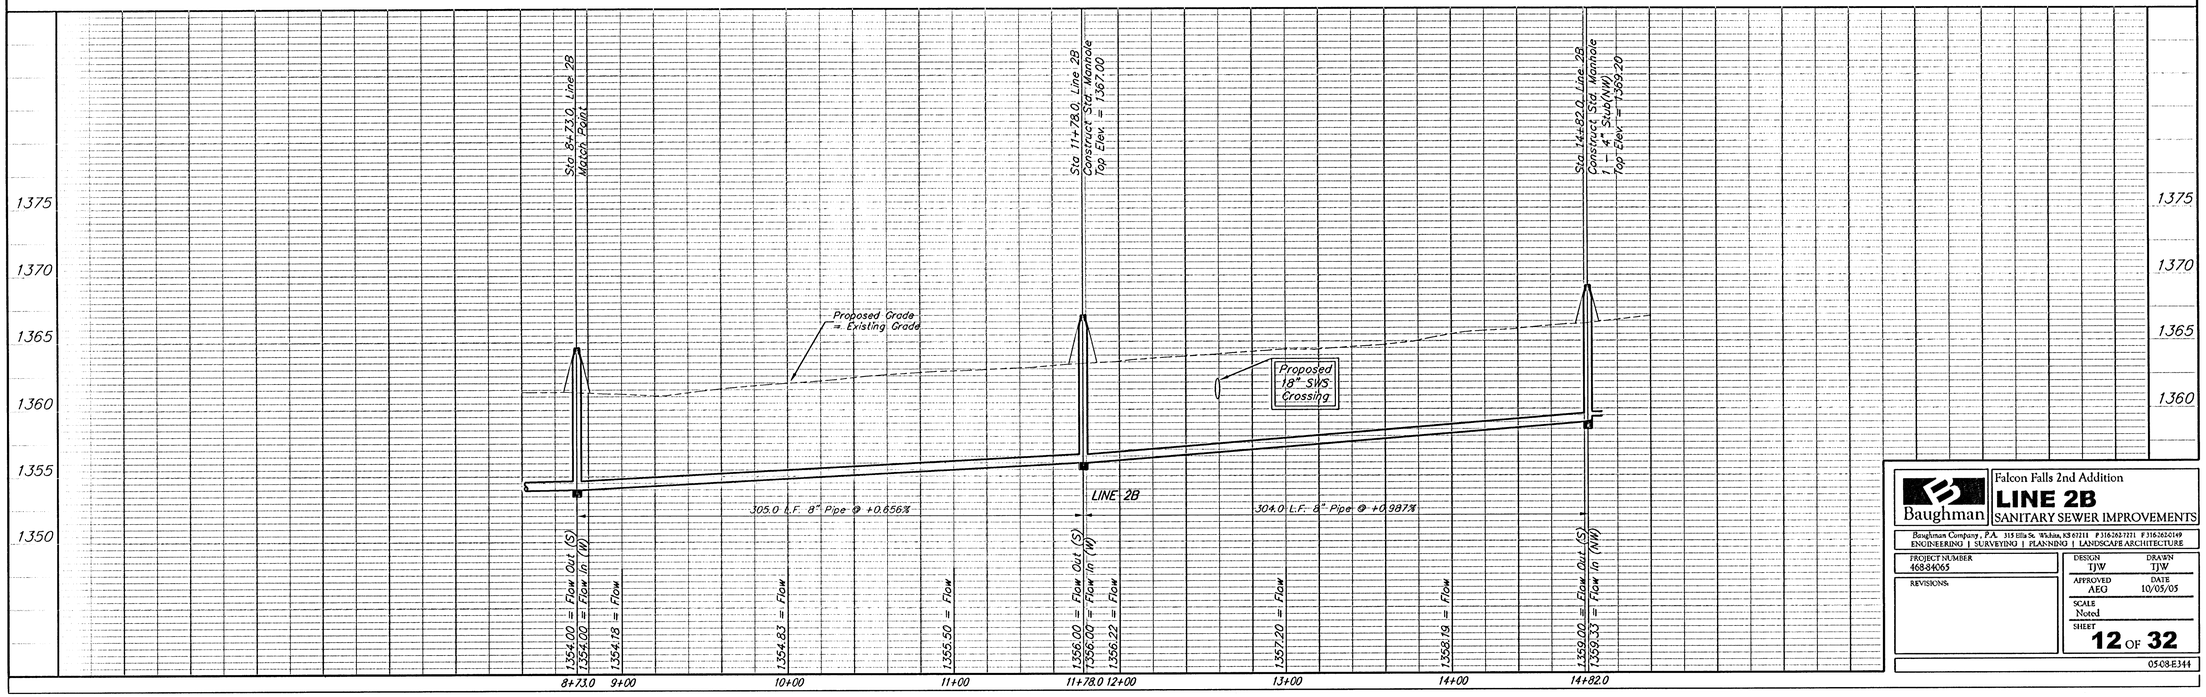

Baughman

Falcon Falls 2nd Addition

LINE 2B

SANITARY SEWER IMPROVEMENTS

Baughman Company, P.A. 315 Ellis St. Wichita, KS 67211 P 3162267271 F 3162620149
ENGINEERING | SURVEYING | PLANNING | LANDSCAPE ARCHITECTURE

PROJECT NUMBER 468-84065	DESIGN TJW	DRAWN TJW
REVISIONS:	APPROVED AEG	DATE 10/05/05
	SCALE Noted	
	SHEET 12 OF 32	

05-08-E344