SCALE:
1" = 40' HORIZONTAL
1" = 5' VERTICAL

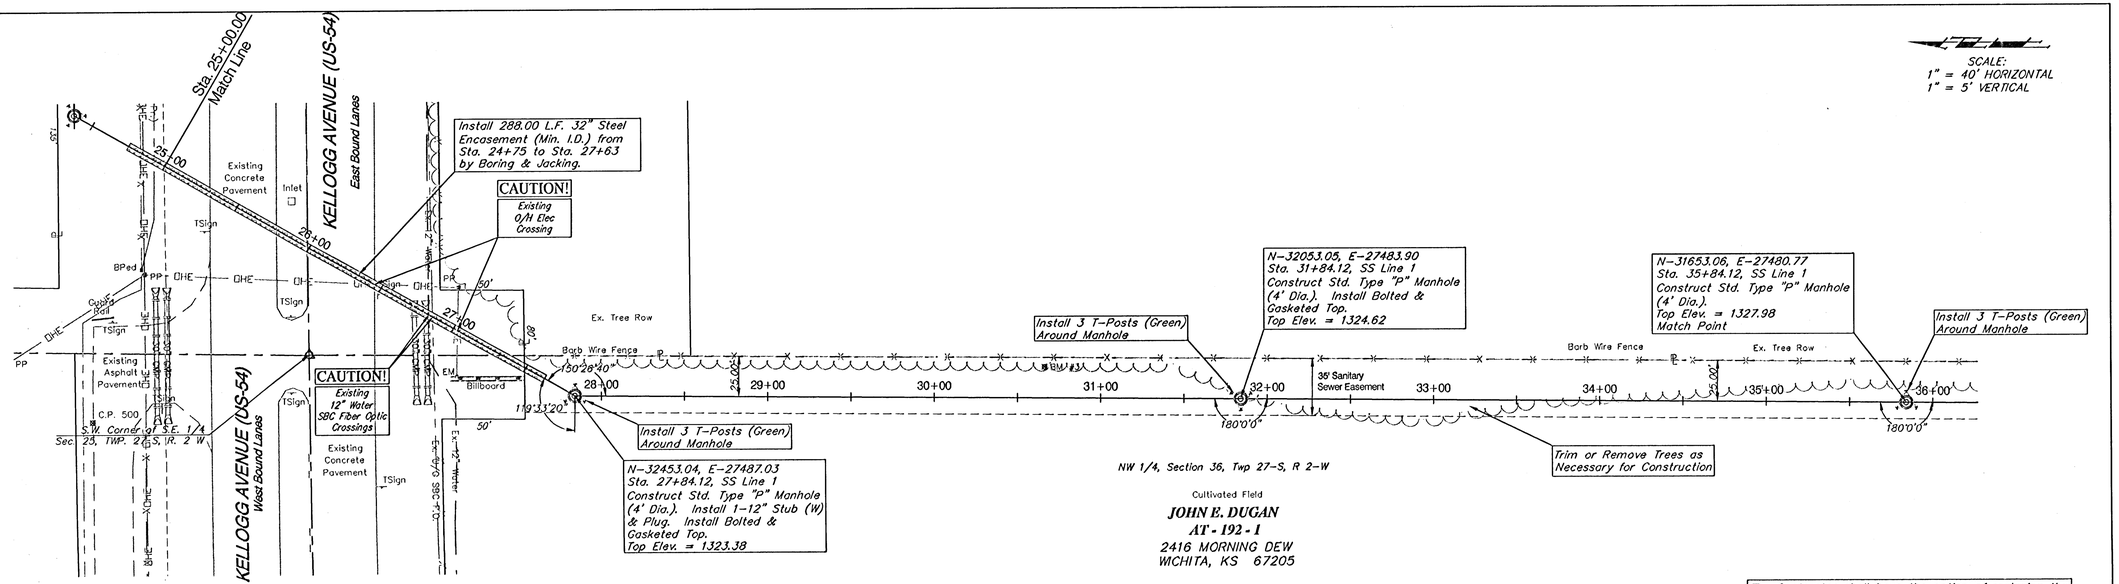

The Contractor shall have the option of replacing the three (3) T-Posts with one (1) Fiberglass Marking Post (Green) as supplied by In Stock Now! Inc. (888) 547-4477, or approved equal. Cost of the T-Posts or Fiberglass Marker shall not be paid for directly, but shall be considered INCIDENTAL to the Manhole Construction.

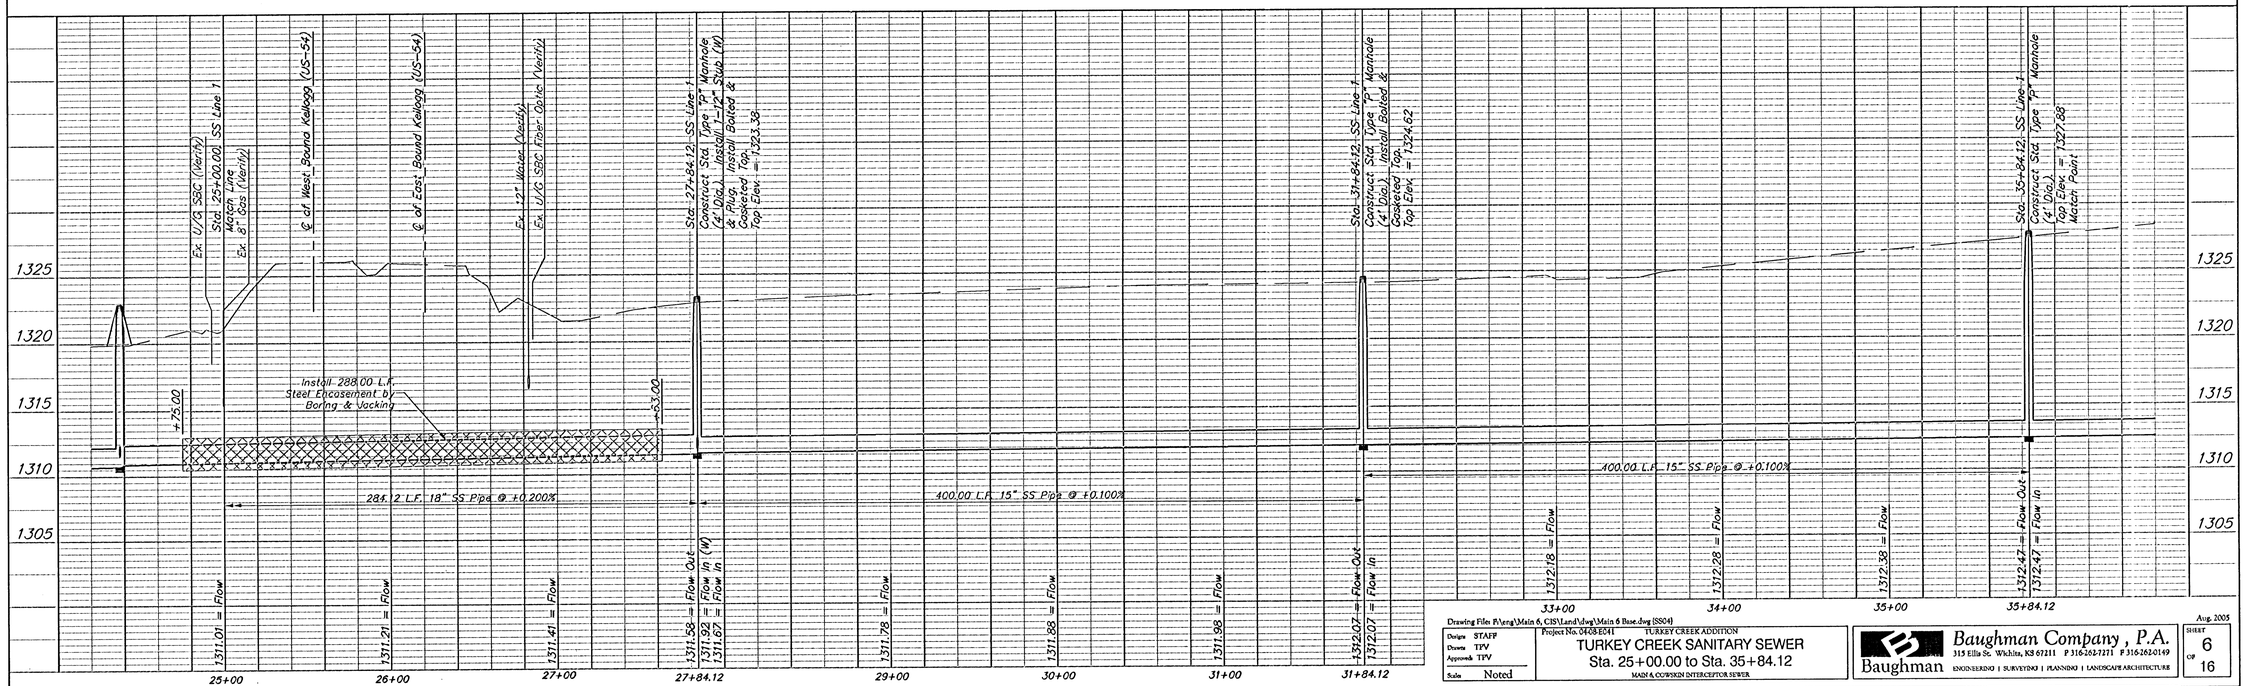

Drawing File: F:\eng\Main 6, CIS\Land\dwg\Main 6 Base.dwg [SS04]

Design	STAFF
Drawn	TPV
Approved	TPV
Scale	Noted

Project No. 04-08-E041

TURKEY CREEK ADDITION

TURKEY CREEK SANITARY SEWER

Sta. 25+00.00 to Sta. 35+84.12

MAIN 6, COWSKIN INTERCEPTOR SEWER

Baughman Company, P.A.
315 Ellis St. Wichita, KS 67211 P 316-262-7271 F 316-262-0149
Baughman ENGINEERING | SURVEYING | PLANNING | LANDSCAPE ARCHITECTURE

Aug. 2005

SHEET 6 OF 16