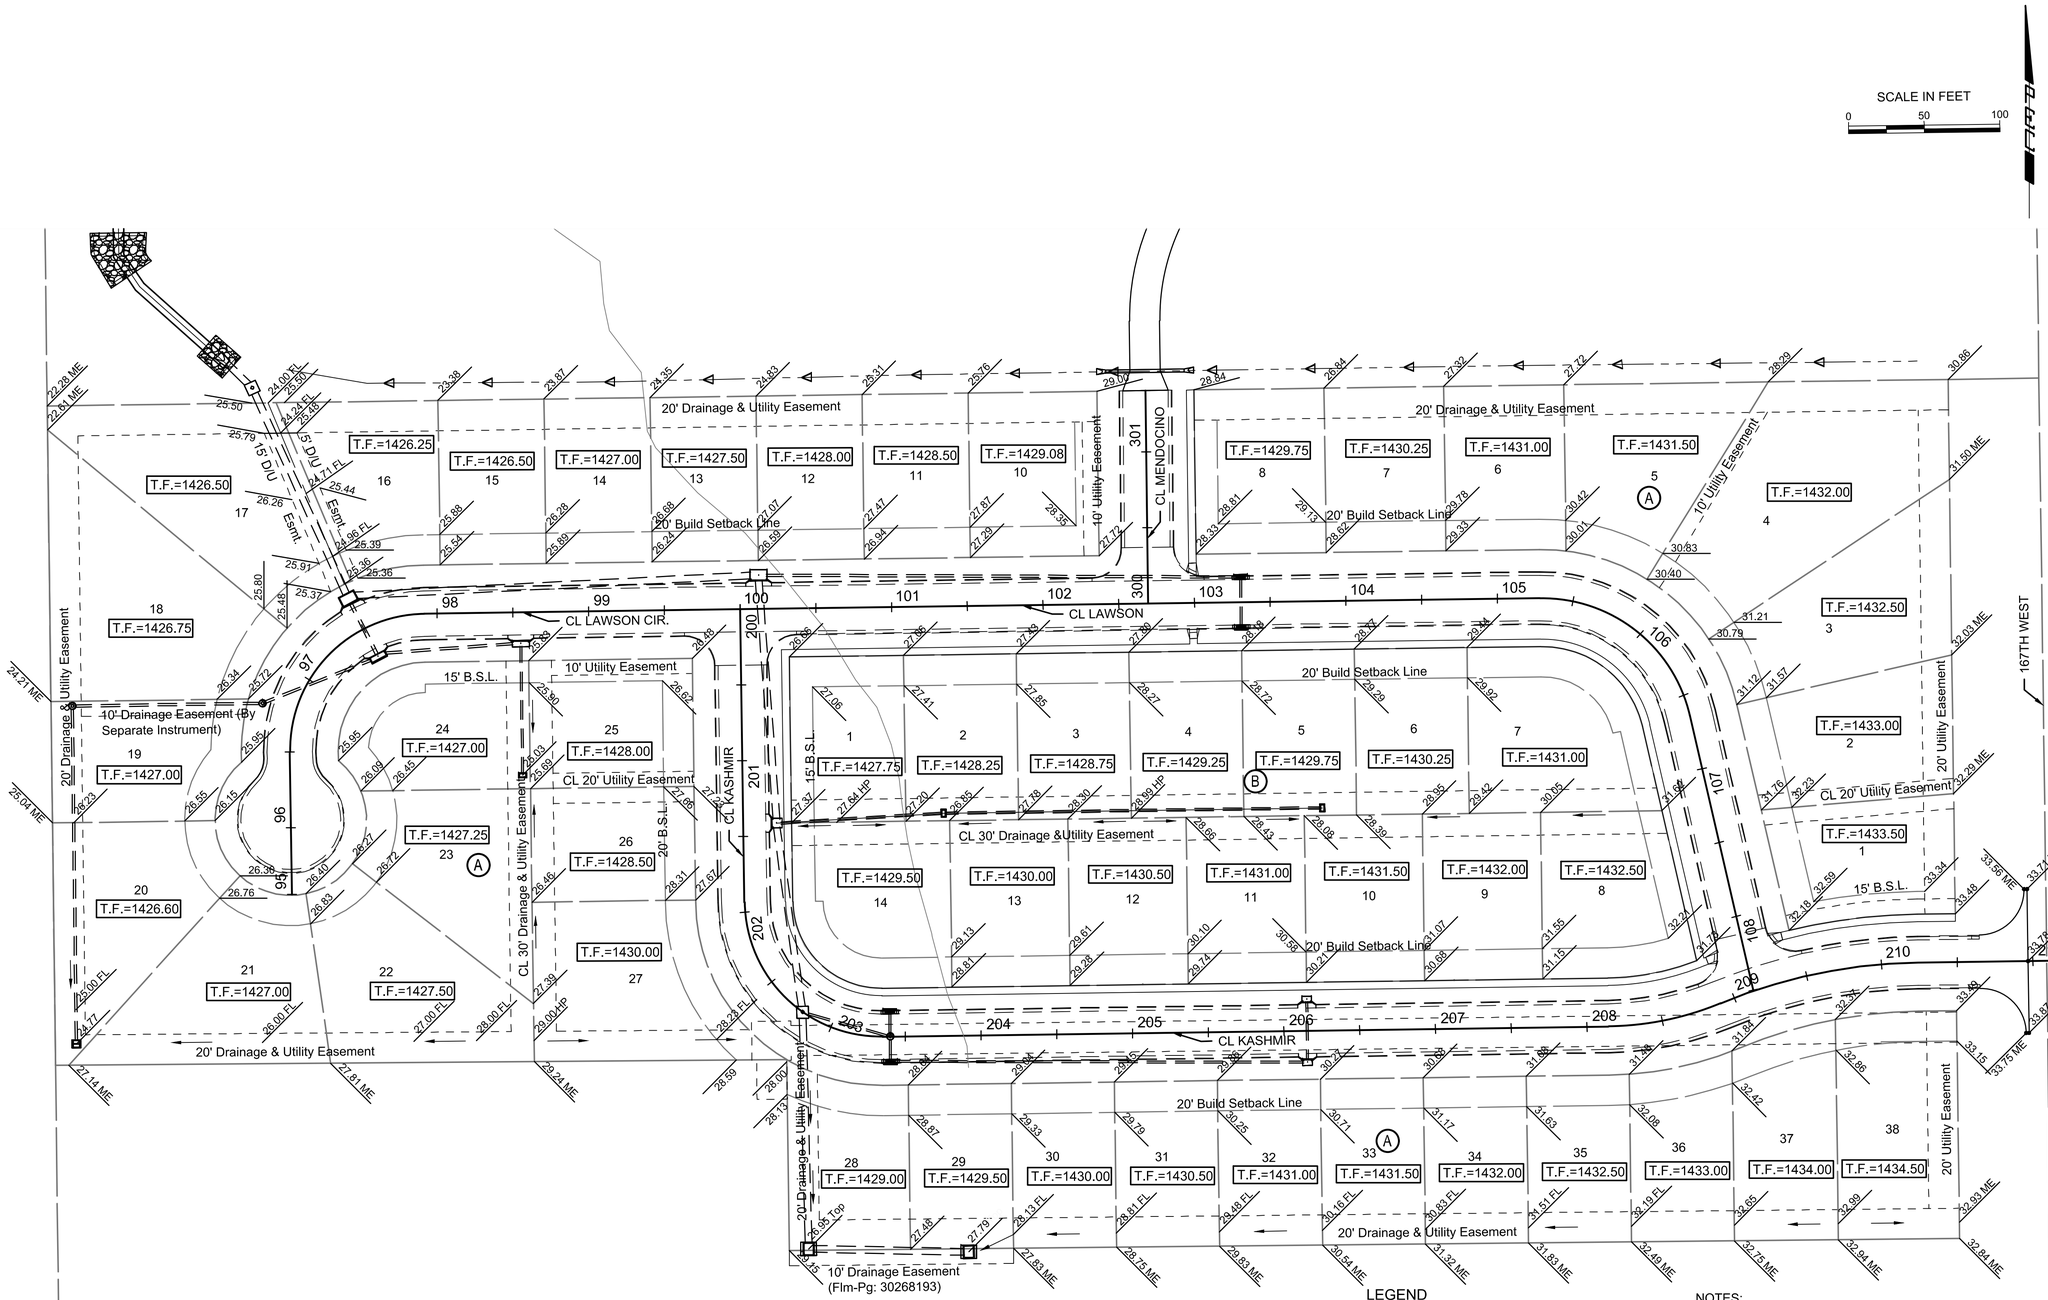

LEGEND

1472.3	SPOT ELEVATION
1461.80ME	MATCH EXISTING ELEVATION
1461.80FL	FLOWLINE ELEVATION
T.F.=1430.00	TOP FOUNDATION ELEVATION (TOP OF SLAB)

NOTES:

1. A DRAINAGE PLAN FOR THE SUBDIVISION HAS BEEN DEVELOPED AND IS ON FILE WITH THE CITY OF WICHITA.

PEC
PROFESSIONAL ENGINEERING CONSULTANTS
303 SOUTH TOPEKA
WICHITA, KS 67202
316-262-2691 www.pec1.com

CITY OF WICHITA

KRISTY SKAGGS
LICENSED
29955
01/09/2024
KANSAS
PROFESSIONAL ENGINEER

STORM WATER DRAIN #15
IMPROVEMENTS

CYPRESS GLEN ADDITION

PAUL GUNZELMAN, P.E.-CITY ENGINEER
CITY OF WICHITA PROJECT NO.
458-2023-085548

Issue:

JOB NO.	210975-003
DATE	DECEMBER 2023
PM	RMM
DESIGNED BY	KMS
DRAWN BY	BJS
CHECKED BY	BMM

FOUR CORNER GRADING PLAN

CG106
14 OF 21

SAVED 1/9/2024 7:27:25 AM BY BILL SEXSON
PLOTTED 1/9/2024 12:37:20 PM BY BILL SEXSON
U:\WICHITA-CIVIL\2021\210975\003\PEC\DRAWINGS\14-210975-003-CG106 FOUR CORNER GRADING PLAN.DWG