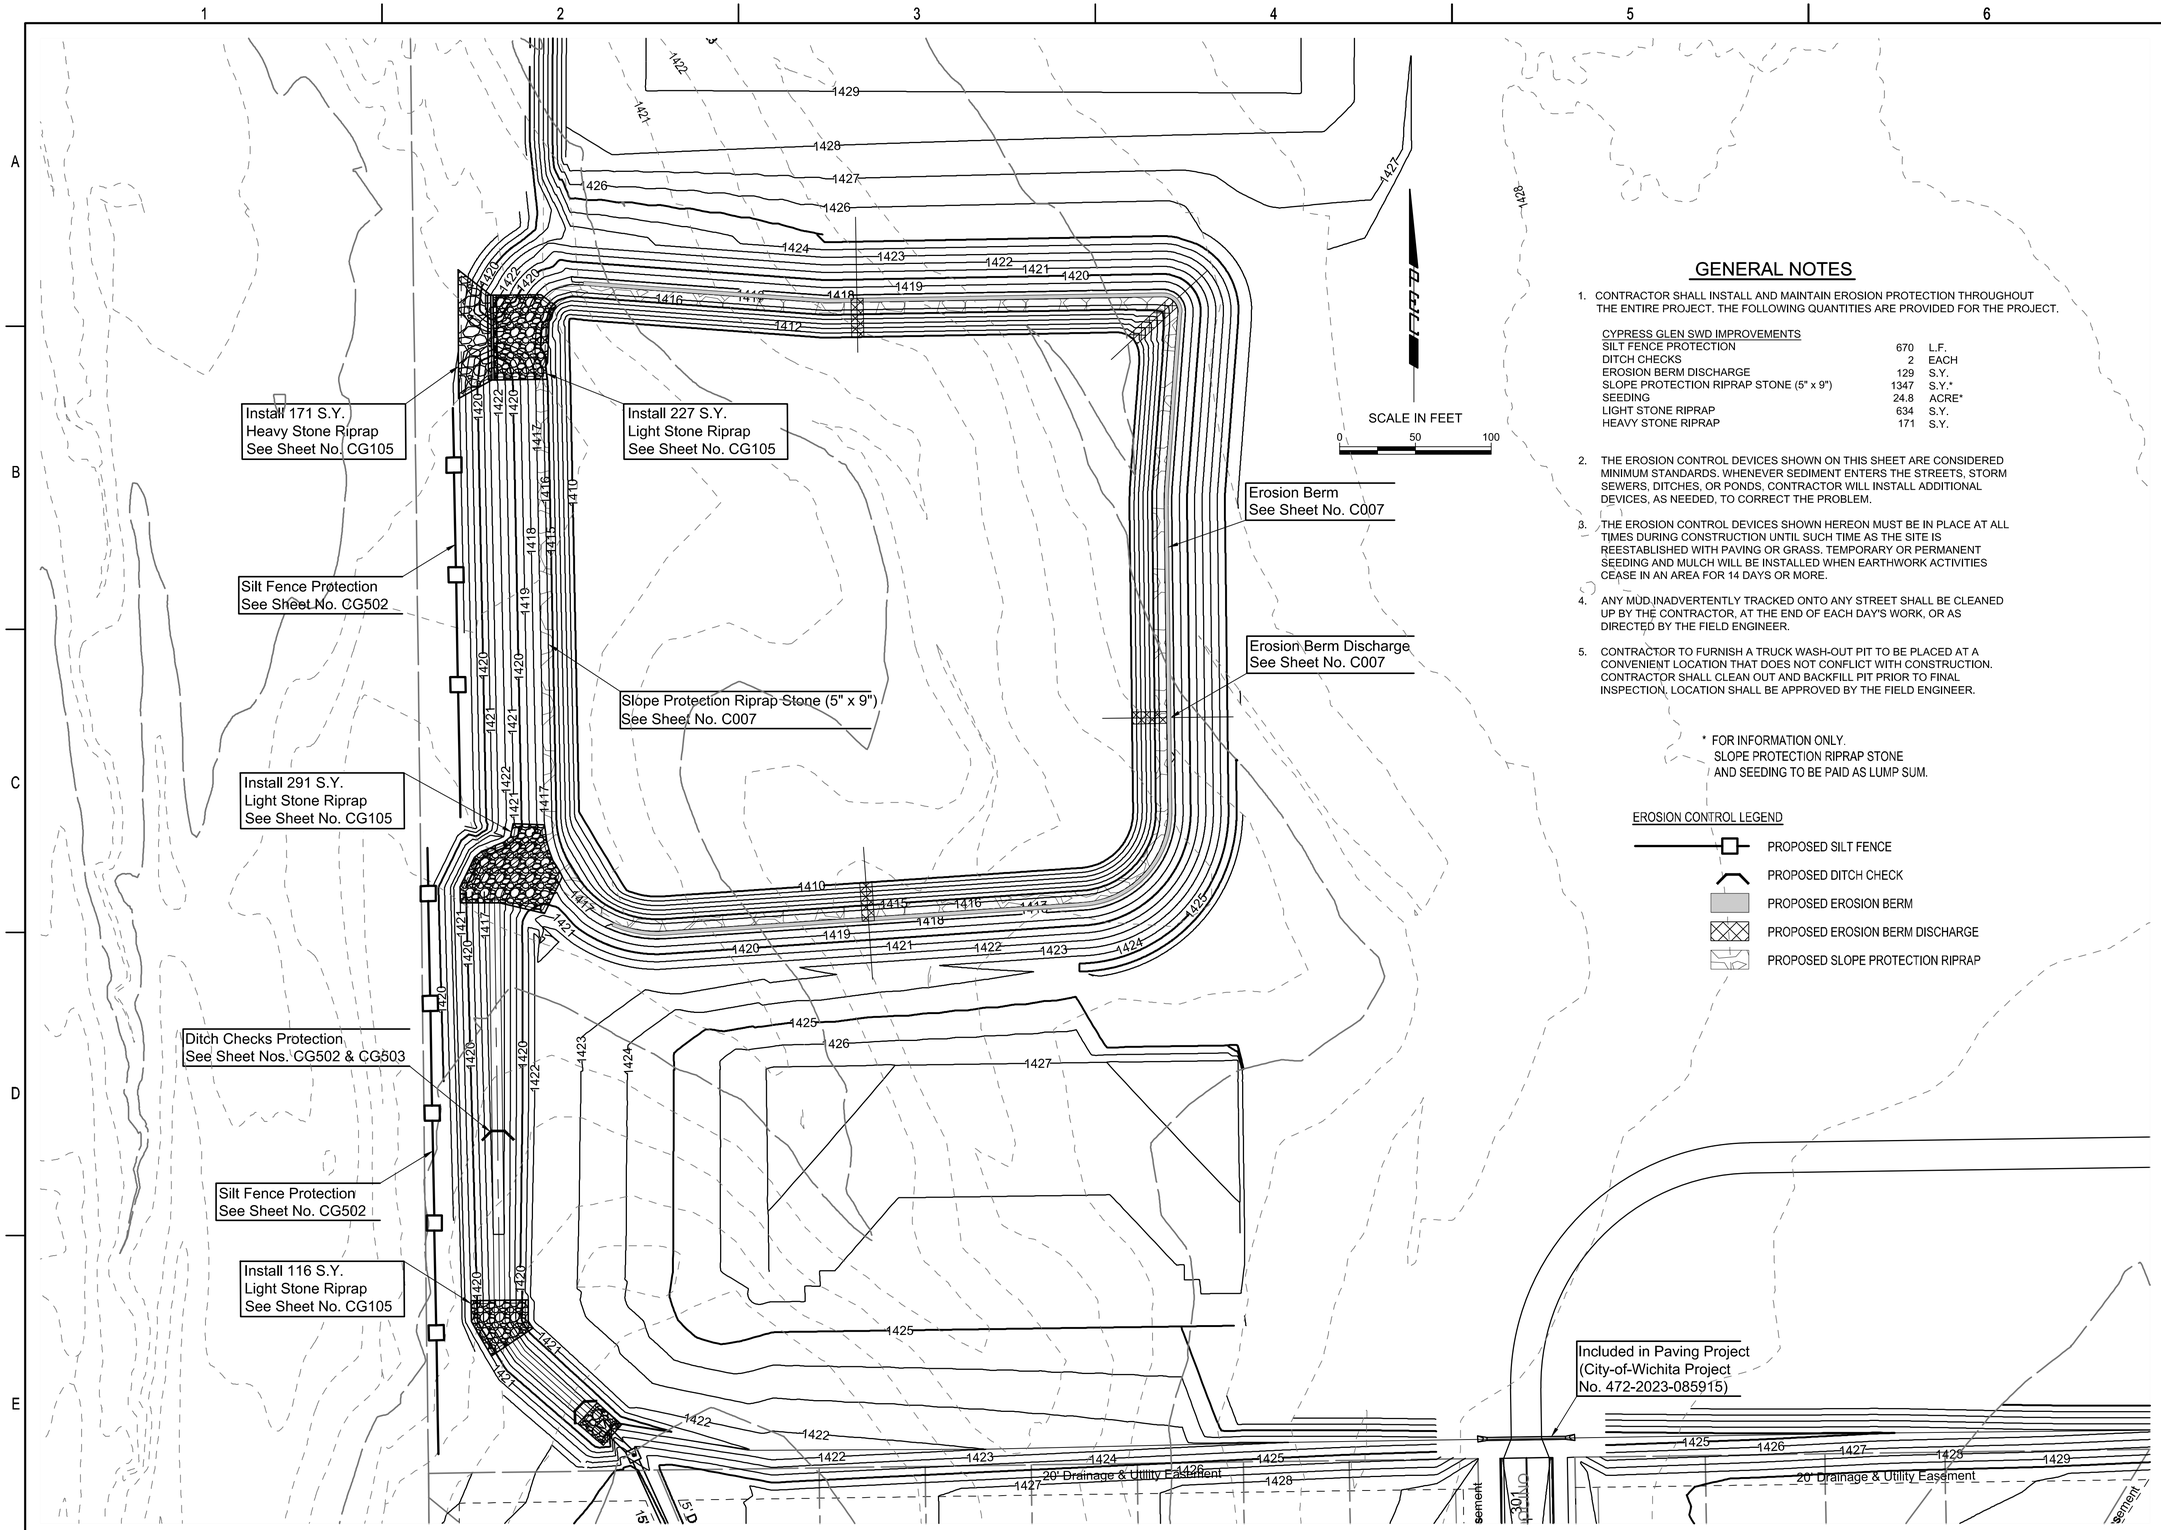

GENERAL NOTES

1. CONTRACTOR SHALL INSTALL AND MAINTAIN EROSION PROTECTION THROUGHOUT THE ENTIRE PROJECT. THE FOLLOWING QUANTITIES ARE PROVIDED FOR THE PROJECT.

CYPRESS GLEN SWD IMPROVEMENTS

SILT FENCE PROTECTION	670	L.F.
DITCH CHECKS	2	EACH
EROSION BERM DISCHARGE	129	S.Y.
SLOPE PROTECTION RIPRAP STONE (5" x 9")	1347	S.Y.*
SEEDING	24.8	ACRE*
LIGHT STONE RIPRAP	634	S.Y.
HEAVY STONE RIPRAP	171	S.Y.

2. THE EROSION CONTROL DEVICES SHOWN ON THIS SHEET ARE CONSIDERED MINIMUM STANDARDS. WHENEVER SEDIMENT ENTERS THE STREETS, STORM SEWERS, DITCHES, OR PONDS, CONTRACTOR WILL INSTALL ADDITIONAL DEVICES, AS NEEDED, TO CORRECT THE PROBLEM.
3. THE EROSION CONTROL DEVICES SHOWN HEREON MUST BE IN PLACE AT ALL TIMES DURING CONSTRUCTION UNTIL SUCH TIME AS THE SITE IS REESTABLISHED WITH PAVING OR GRASS. TEMPORARY OR PERMANENT SEEDING AND MULCH WILL BE INSTALLED WHEN EARTHWORK ACTIVITIES CEASE IN AN AREA FOR 14 DAYS OR MORE.
4. ANY MUD INADVERTENTLY TRACKED ONTO ANY STREET SHALL BE CLEANED UP BY THE CONTRACTOR, AT THE END OF EACH DAY'S WORK, OR AS DIRECTED BY THE FIELD ENGINEER.
5. CONTRACTOR TO FURNISH A TRUCK WASH-OUT PIT TO BE PLACED AT A CONVENIENT LOCATION THAT DOES NOT CONFLICT WITH CONSTRUCTION. CONTRACTOR SHALL CLEAN OUT AND BACKFILL PIT PRIOR TO FINAL INSPECTION. LOCATION SHALL BE APPROVED BY THE FIELD ENGINEER.

* FOR INFORMATION ONLY.
SLOPE PROTECTION RIPRAP STONE
AND SEEDING TO BE PAID AS LUMP SUM.

EROSION CONTROL LEGEND

- PROPOSED SILT FENCE
- PROPOSED DITCH CHECK
- PROPOSED EROSION BERM
- PROPOSED EROSION BERM DISCHARGE
- PROPOSED SLOPE PROTECTION RIPRAP

PEC
PROFESSIONAL ENGINEERING CONSULTANTS
303 SOUTH TOPEKA
WICHITA, KS 67202
316-262-2691 www.pec1.com

CITY OF WICHITA

KRISTY SKAGGS
LICENSED
29955
01/09/2024
KANSAS
PROFESSIONAL ENGINEER

STORM WATER DRAIN #15
IMPROVEMENTS

CYPRESS GLEN ADDITION

PAUL GUNZELMAN, P.E.-CITY ENGINEER
CITY OF WICHITA PROJECT NO.
458-2023-085548

Issue:

JOB NO.	210975-003
DATE	DECEMBER 2023
PM	RMM
DESIGNED BY	KMS
DRAWN BY	BJS
CHECKED BY	BMM

EROSION CONTROL PLAN

CG107
15 OF 21

SAVED 1/9/2024 3:07:39 PM BY BILL SEXSON
PLOTTED 1/9/2024 3:10:18 PM BY BILL SEXSON
U:\WICHITA-CIVIL\2021\210975\003\PEC\DRAWINGS\15-210975-003-CG107 EROSION CONTROL PLAN.DWG