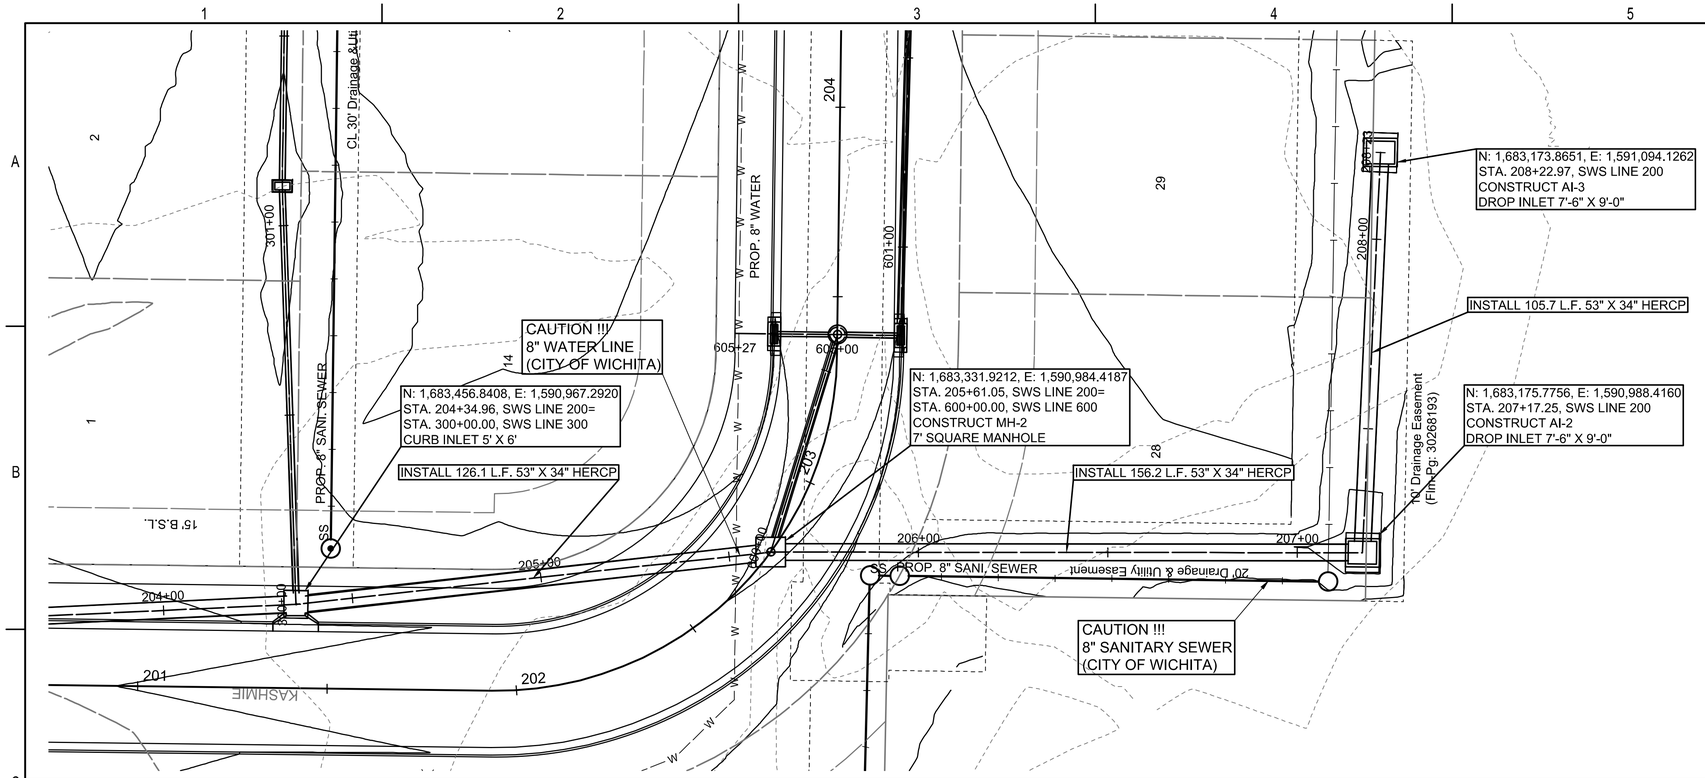

SCALE IN FEET
0 20 40

SEE SHEET NOS. CP501 THRU CP511 FOR STRUCTURE DETAILS

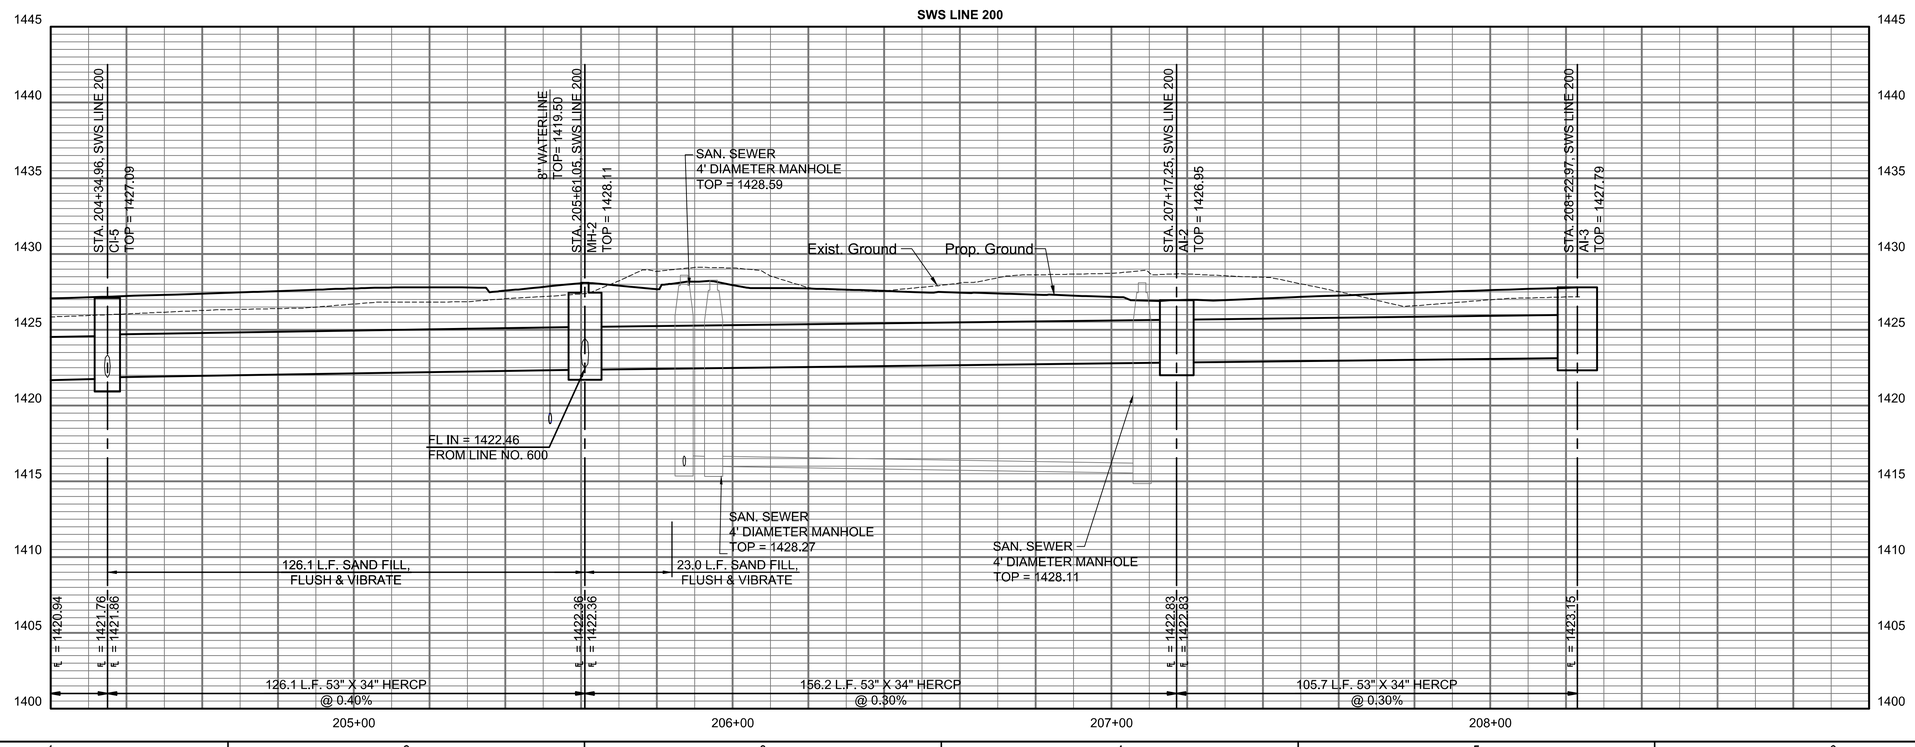

PEC
PROFESSIONAL ENGINEERING CONSULTANTS
303 SOUTH TOPEKA
WICHITA, KS 67202
316-262-2691 www.pec1.com

CITY OF WICHITA

KRISTY SKAGGS
LICENSED
29935
01/09/2024
KANSAS
PROFESSIONAL ENGINEER

PAVING AND INCIDENTAL DRAINAGE IMPROVEMENTS

CYPRESS GLEN ADDITION-PHASE 1

PAUL GUNZELMAN CITY ENGINEER
CITY OF WICHITA PROJECT NO.
472-2023-085915

Issue:		

JOB NO.	210975-004
DATE	OCTOBER 2023
PM	RJS
DESIGNED BY	KMS
DRAWN BY	BJS
CHECKED BY	TPA

PLAN AND PROFILE-SWS LINE 200

CP403
24 OF 66

SAVED 1/5/2024 10:46:03 AM BY BILL.SEXSON
PLOTTED 1/9/2024 4:25:51 PM BY BILL SEXSON
U:\WICHITA-CIVIL\2021\210975\0011PEC\DRAWINGS\24-210975-004-CP403 PLAN AND PROFILE-SWS LINE 200.DWG