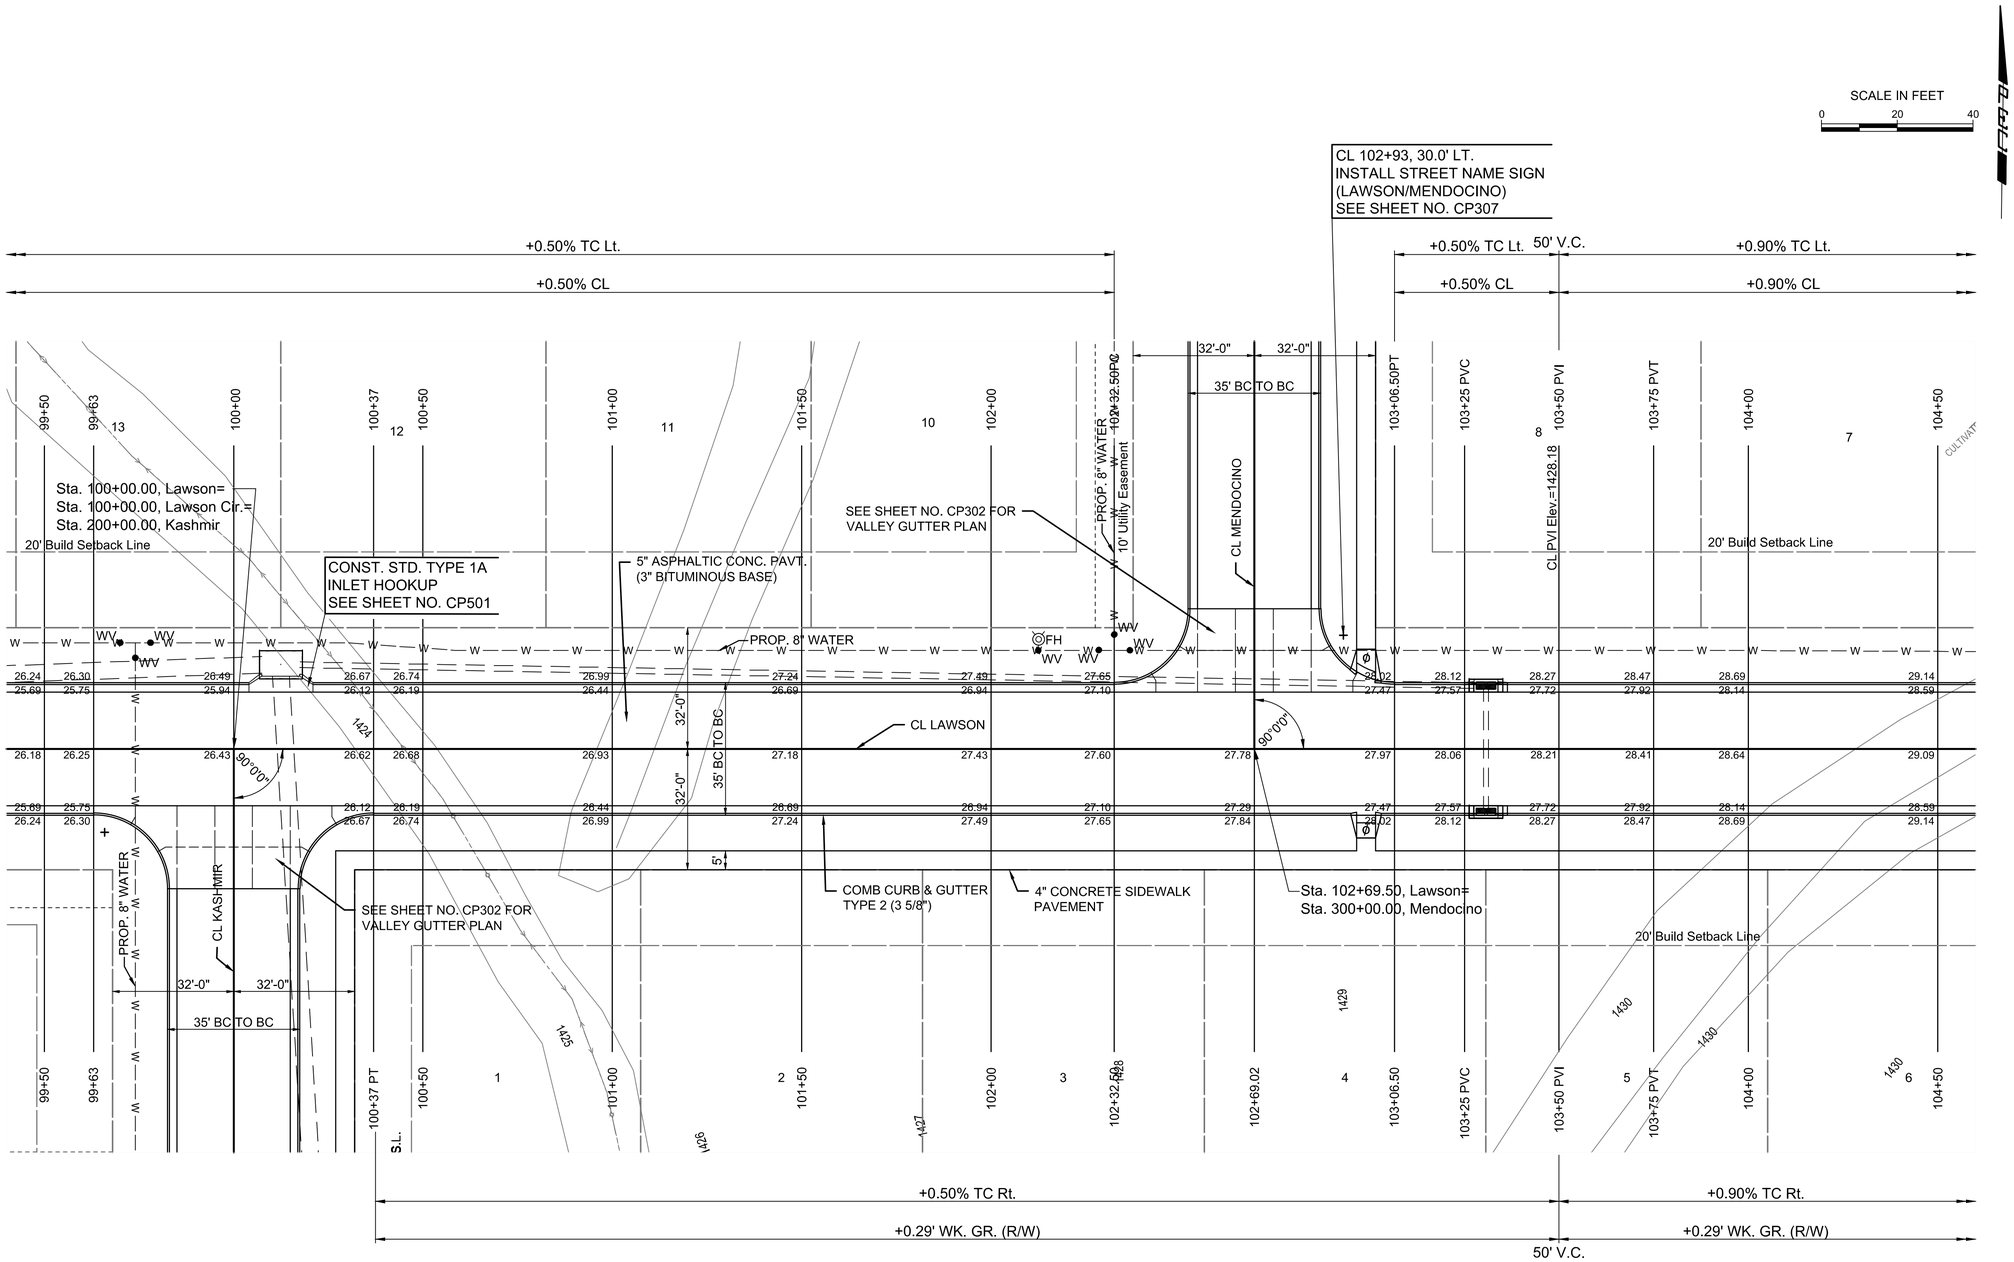

NOTE: THIS STREET TO BE CONSTRUCTED WITH ROLL-TYPE CURB. TOP OF CURB ELEVATIONS GIVEN ARE FOR FULL HEIGHT CURB.

ϕ Construct Std. Sidewalk Ramp with Detectable Warning, See Sheet No. CP306

PEC
PROFESSIONAL ENGINEERING CONSULTANTS
303 SOUTH TOPEKA
WICHITA, KS 67202
316-262-2691 www.pec1.com

CITY OF WICHITA

KRISTY SKAGGS
LICENSED
29935
01/09/2024
KANSAS
PROFESSIONAL ENGINEER

PAVING AND INCIDENTAL DRAINAGE IMPROVEMENTS

CYPRESS GLEN ADDITION-PHASE 1

PAUL GUNZELMAN CITY ENGINEER
CITY OF WICHITA PROJECT NO.
472-2023-085915

Issue:

JOB NO.	210975-004
DATE	OCTOBER 2023
PM	RJS
DESIGNED BY	KMS
DRAWN BY	BJS
CHECKED BY	TPA

LAWSON PLAN

CP202
9 OF 66

SAVED 1/9/2024 9:01:39 AM BY BILL.SEXSON
PLOTTED 1/9/2024 4:23:00 PM BY BILL SEXSON
U:\WICHITA-CIV\L2021\210975\001\PEC\DRAWINGS\09-210975-004-CP202-LAWSON PLAN.DWG