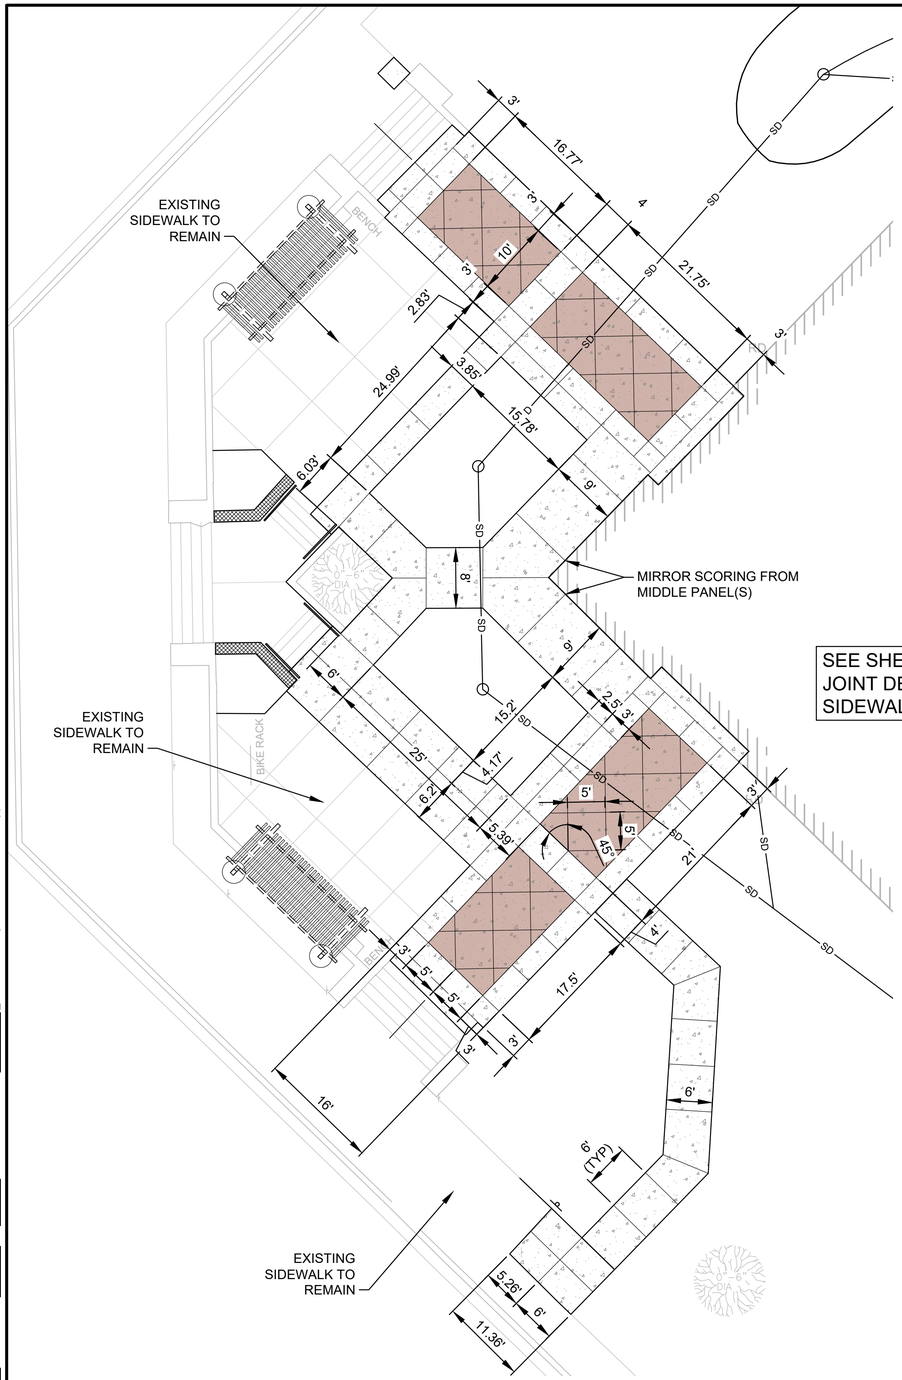

A JOINT LAYOUT PLAN- PLAZA
SCALE: 1" = 10'

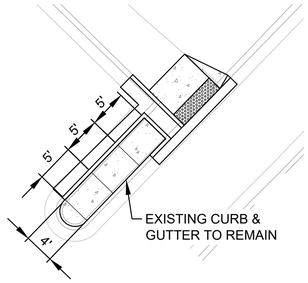

SEE SHEET C-501 FOR JOINT AND DOWELING DETAIL FOR NEW SLABS AND AT WHERE TYING TO EXISTING PAVEMENT. DOWEL NEW CURB TO EXISTING PAVEMENT.

SEE SHEET C-501 FOR JOINT DETAIL FOR SIDEWALK PAVEMENTS.

B JOINT LAYOUT PLAN- PARKING ISLAND
SCALE: 1" = 10'

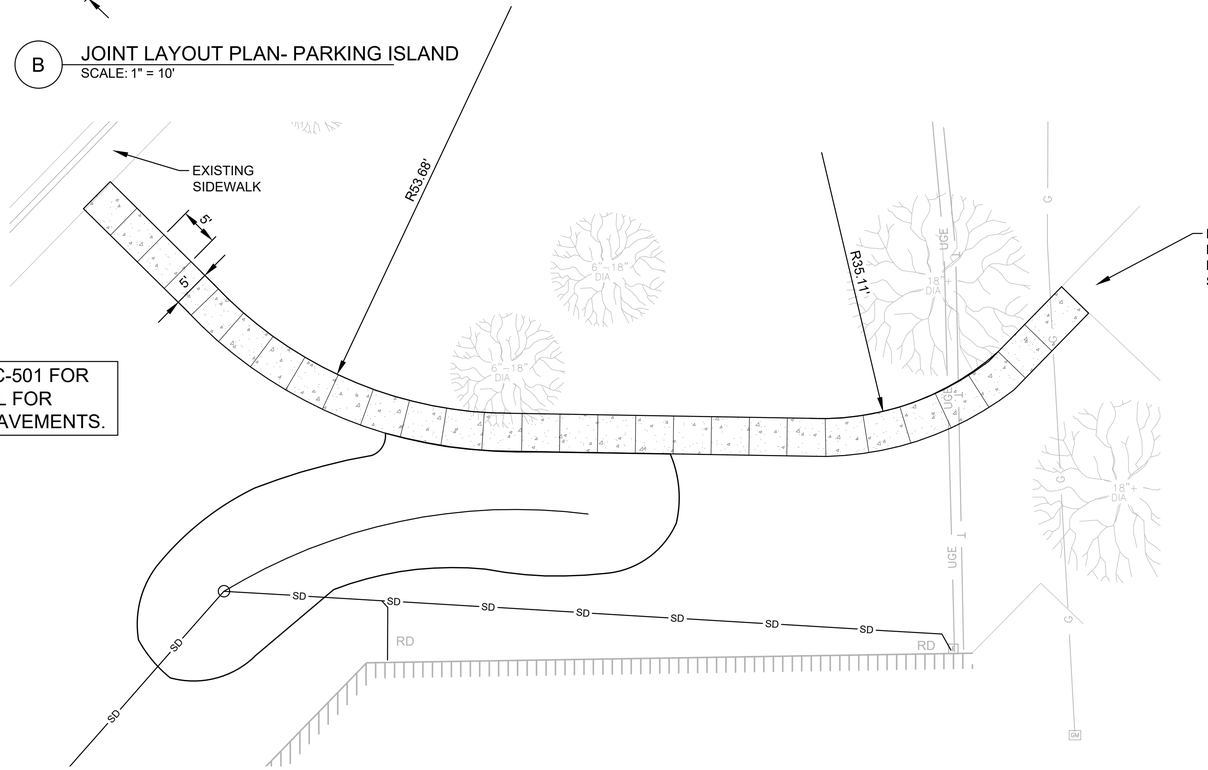

C JOINT LAYOUT PLAN- PLAYGROUND SIDEWALK
SCALE: 1" = 10'

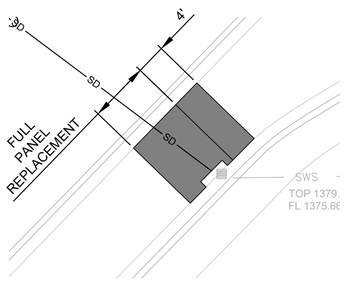

SEE SHEET C-501 FOR JOINT AND DOWELING DETAIL FOR NEW SLABS AND AT WHERE TYING TO EXISTING PAVEMENT

D JOINT LAYOUT PLAN- SERVICE DRIVE
SCALE: 1" = 10'

LEGEND

- HEAVY DUTY CONCRETE PAVING PER DETAIL 2/C-501
- COLORED CONCRETE PAVEMENT PER DETAIL 1/C-501
- CONCRETE PAVEMENT PER DETAIL 1/C-501
- BUILDING FOOTPRINT

N

0 5' 10' 20' 30'
(IN FEET)

GARVER

© 2023 GARVER, LLC
THIS DOCUMENT, ALONG WITH THE IDEAS AND DESIGNS CONVEYED HEREIN, SHALL BE CONSIDERED INSTRUMENTS OF PROFESSIONAL SERVICE AND ARE PROPERTY OF GARVER, LLC. ANY USE, REPRODUCTION, OR DISTRIBUTION OF THIS DOCUMENT, ALONG WITH THE IDEAS AND DESIGN CONTAINED HEREIN, IS PROHIBITED UNLESS AUTHORIZED IN WRITING BY GARVER, LLC OR EXPLICITLY ALLOWED IN THE GOVERNING PROFESSIONAL SERVICES AGREEMENT FOR THIS WORK.

1995 Midfield Road
Wichita, KS 67209
(316) 264-8008

BRENT D. THOMAS LICENSED 669 KANSAS LANDSCAPE ARCHITECT
Digitally Signed 11/21/2023

REV.	DATE	DESCRIPTION	BY

CITY OF WICHITA
DEPT. OF PARK & RECREATION
WICHITA, KANSAS

EDGEMOOR PARK
PLAZA REPAIRS

JOINT LAYOUT PLAN

JOB NO.: 22F00030
DATE: NOV 2023
DESIGNED BY: BDT
DRAWN BY: BIG

BAR IS ONE INCH ON ORIGINAL DRAWING
0 1"
IF NOT ONE INCH ON THIS SHEET, ADJUST SCALES ACCORDINGLY.

DRAWING NUMBER
C-102

SHEET NUMBER

File: L:\2023\23F00200 - Edgemoor Park Plaza Repairs\Drawings\EDGPK-C-102.dwg Last Save: 10/18/2023 3:55 PM Last saved by: BIGillespie
Last plotted by: Thomas, Brent D Plot Style: AECmono.ctb Plot Scale: 1:1 Plot Date: 11/21/2023 12:06 PM Plotter used: AutoCAD PDF (General Documentation).pc3

ISSUED FOR CONSTRUCTION 11-21-2023