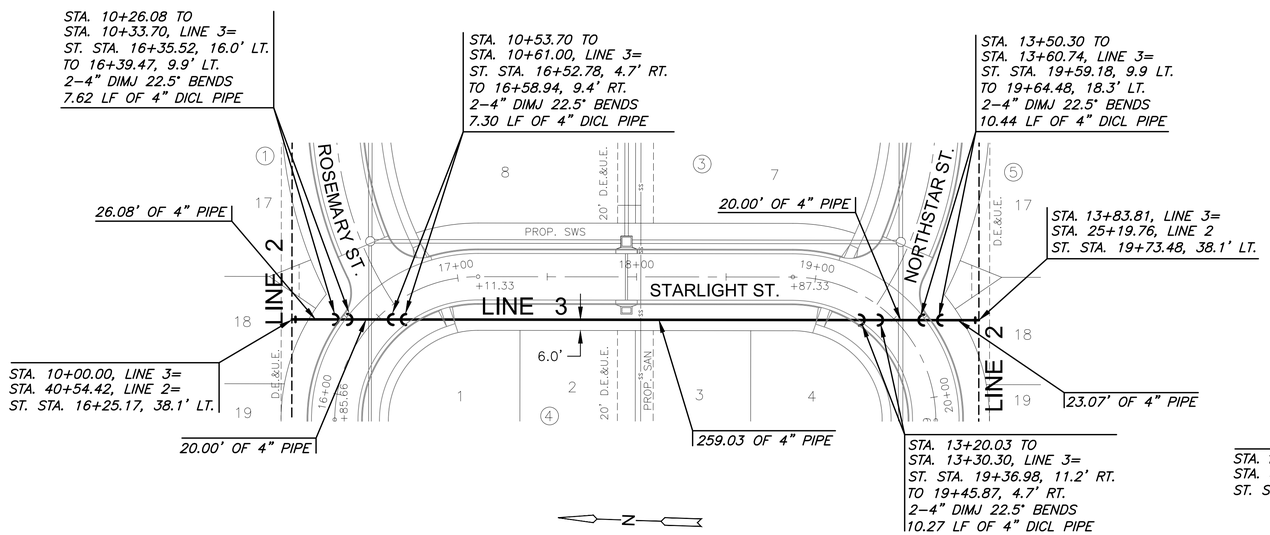

NOTE:
CONTRACTOR TO VERIFY LOCATION AND ELEVATION OF EXISTING WATER LINE PRIOR TO CONSTRUCTION.

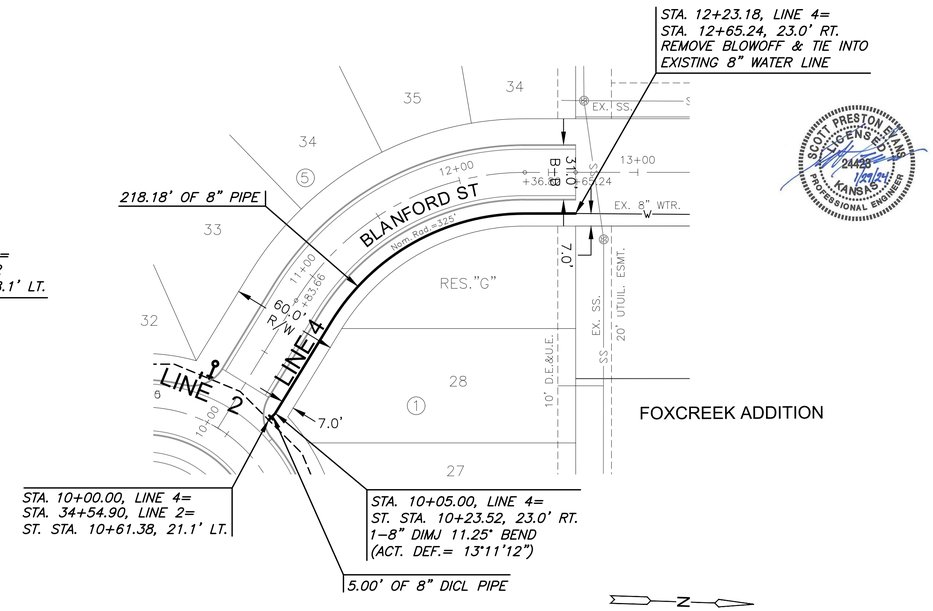

PLAN WATER LINE 3
PROFILE WATER LINE 3

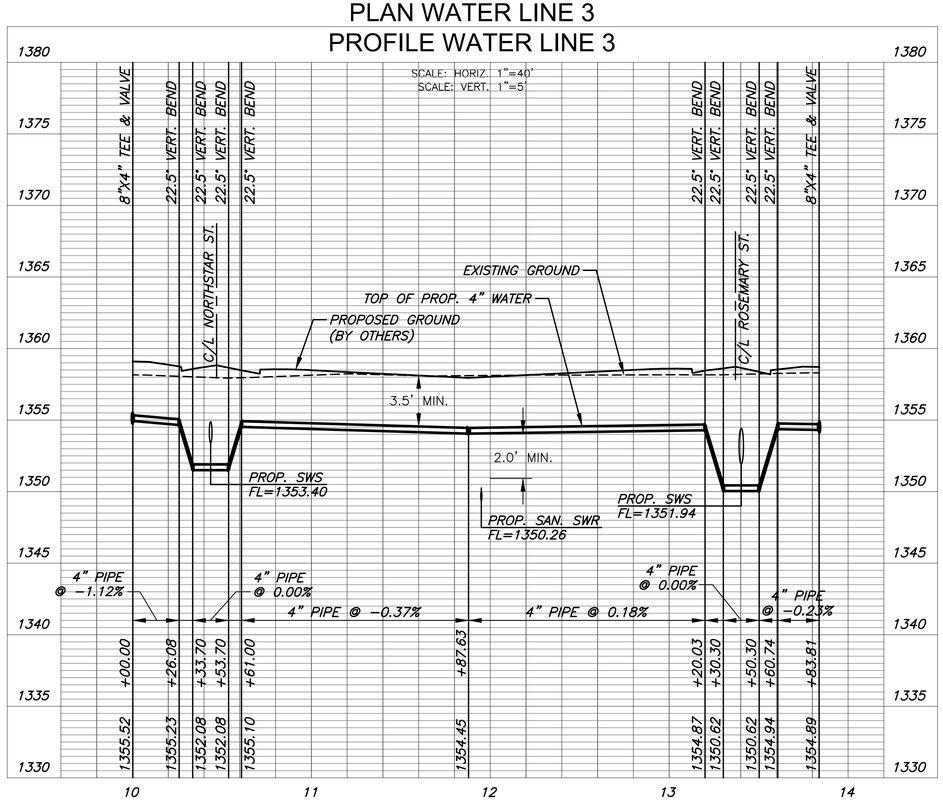

PLAN WATER LINE 4
PROFILE WATER LINE 4

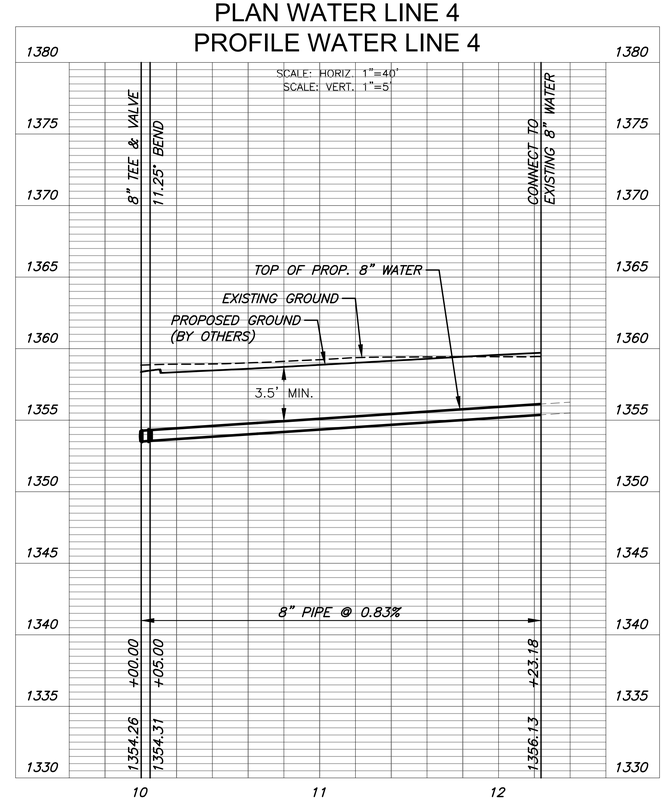

MKEC
Wichita, KS • 316-684-9600

THE HEIGHTS AT MAIZE ADDITION

WATER DISTRIBUTION PLANS FOR

MAIZE, KANSAS

SCOTT PRESTON LANG
LICENSED
24429
KANSAS
PROFESSIONAL ENGINEER

©2024
MKEC Engineering
All Rights Reserved
www.mkec.com
These drawings and their contents, including, but not limited to, all concepts, designs, & ideas are the exclusive property of MKEC Engineering (MKEC), and may not be used or reproduced in any way without the express consent of MKEC.

WATER
LINES 3 & 4

PROJECT NO.	448-2024-037549
DATE	JAN. 2024
SCALE	1" = 40'

DESIGNED	DRAWN	CHECKED
DFL	JWC	SPE

NO.	REVISION	DATE

SHEET NO.
10 OF 19

PLOTTED: Monday, January 29, 2024 @ 09:37AM

J:\PROJECTS\2023\2301\0229_BRIDGER_THE HEIGHTS AT MAIZE\00 230229 CAD\SHTS\05 CIVIL\WTR\230229-05-3265.DWG