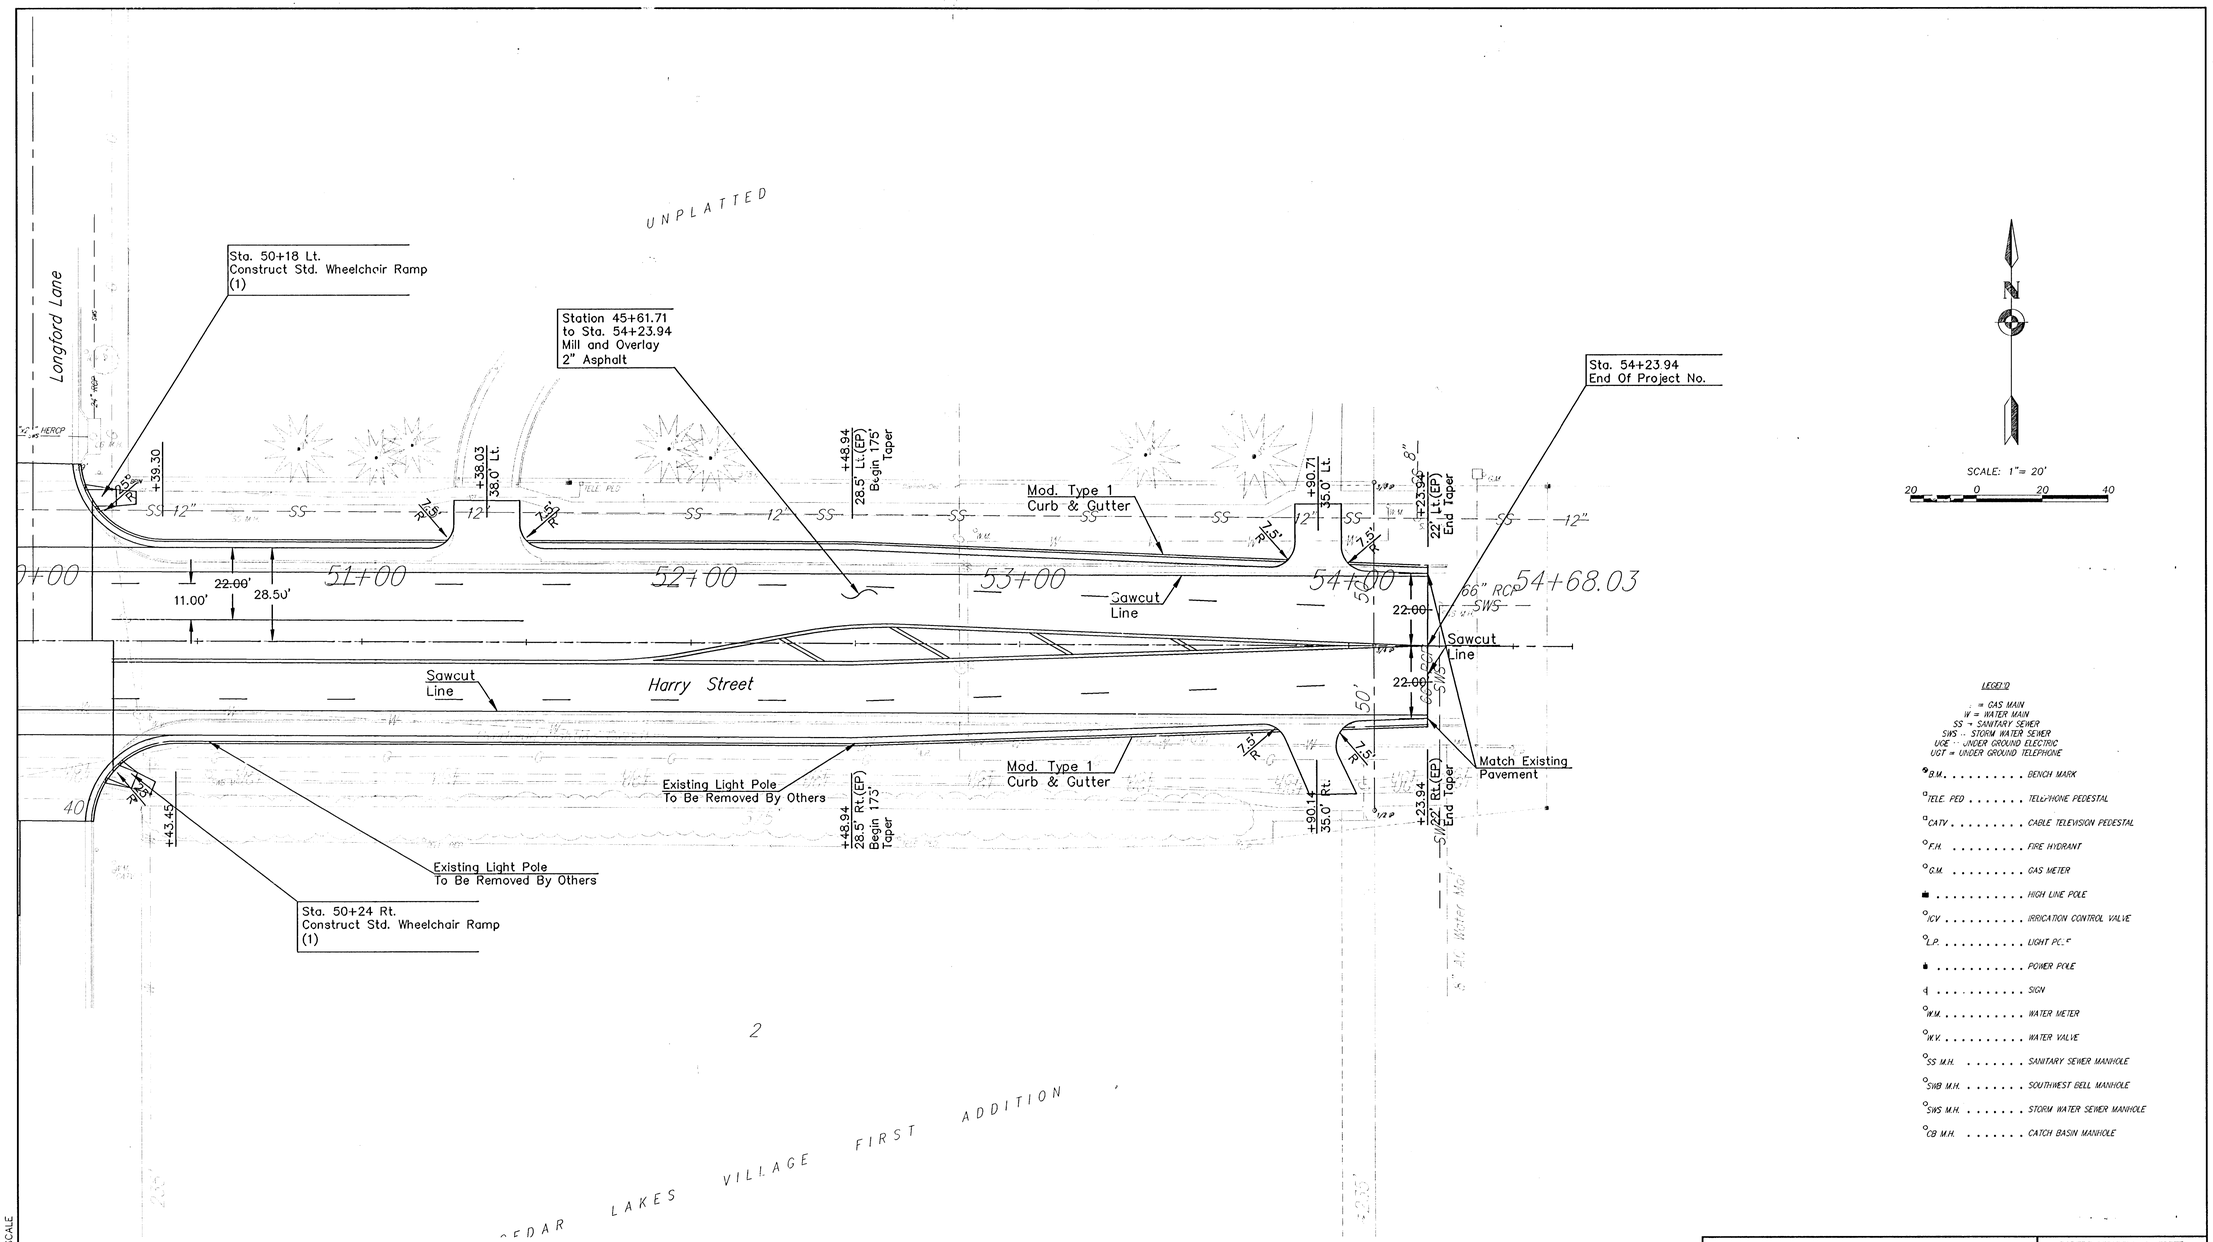

PLAN SHEET

HARRY STREET

CITY OF WICHITA

CFS
Cook, Flatt & Strobel
ENGINEERS, P.A.

DESIGNED	KKH	SCALE	___
DETAILED	KKH	DATE	3-2005
QUANTITIES	KKH	SHEET	4 OF 20

SCALE
/ ___ / DRAWING