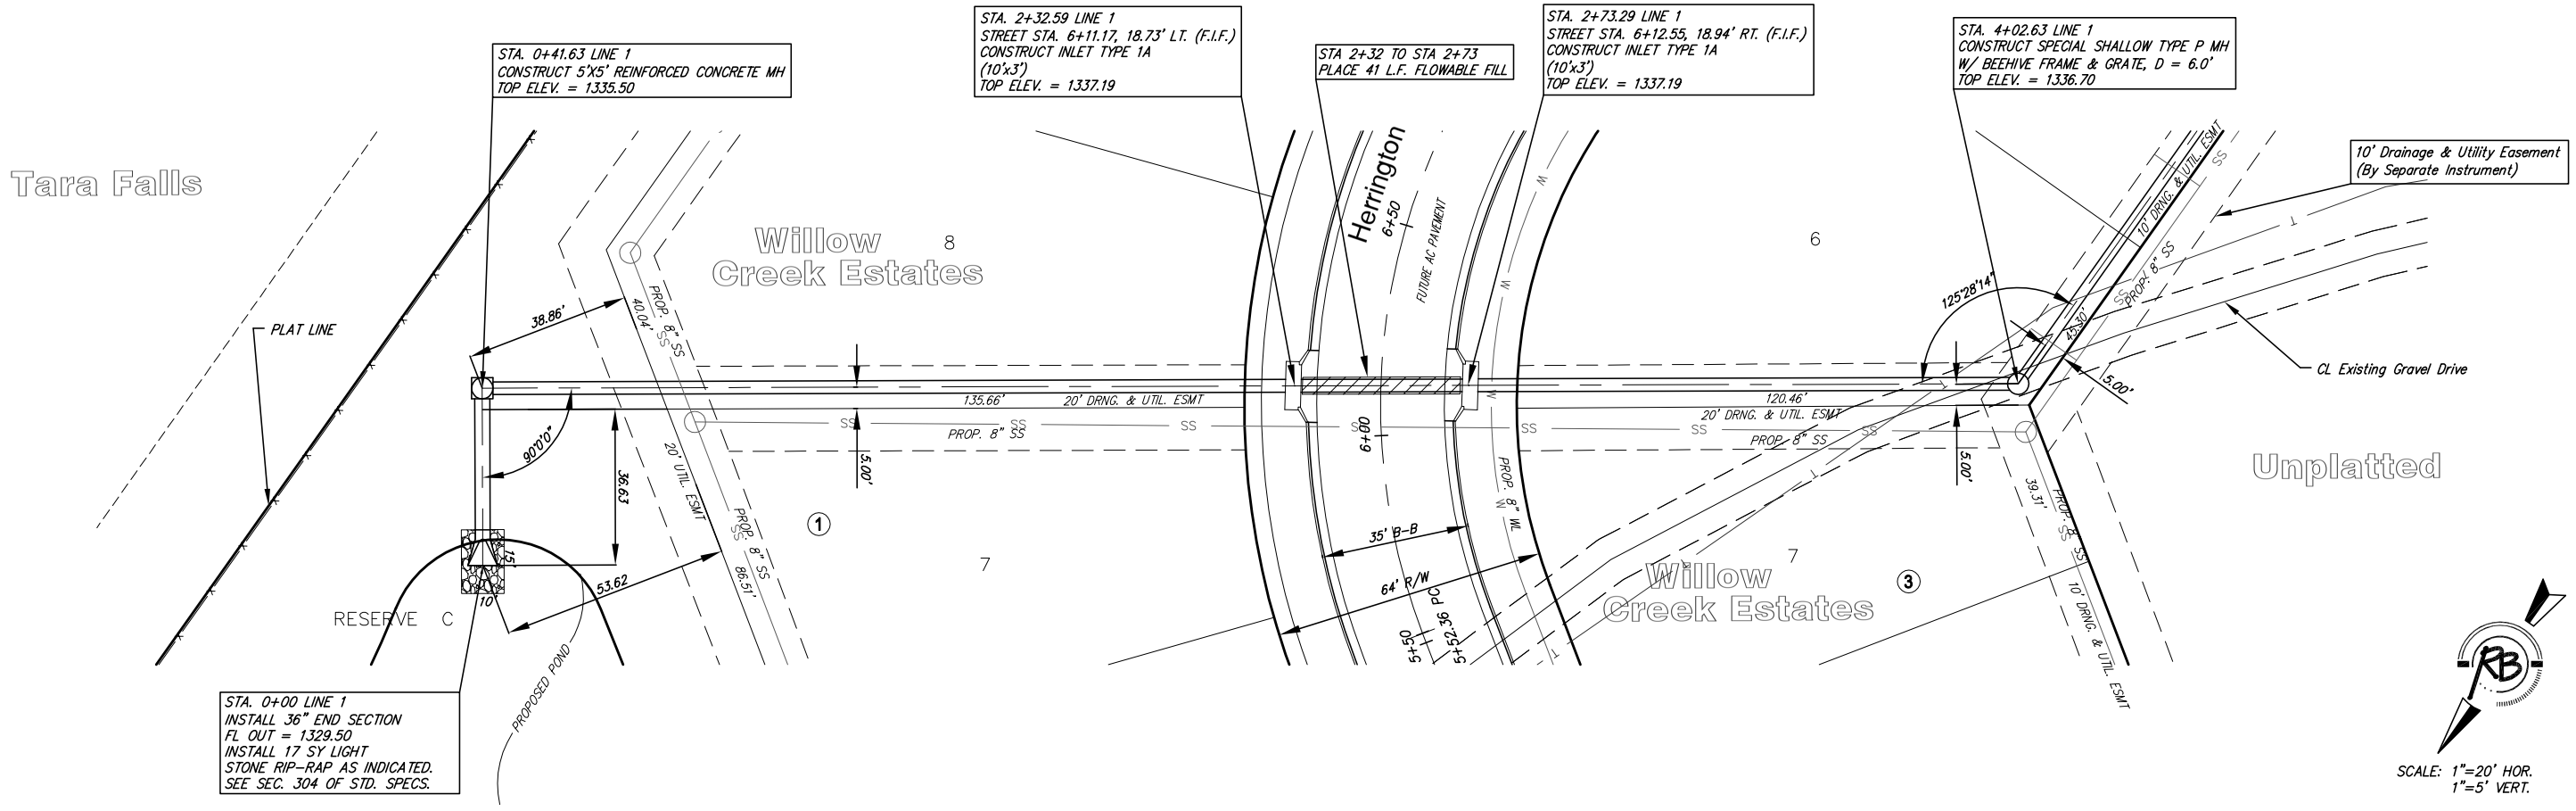

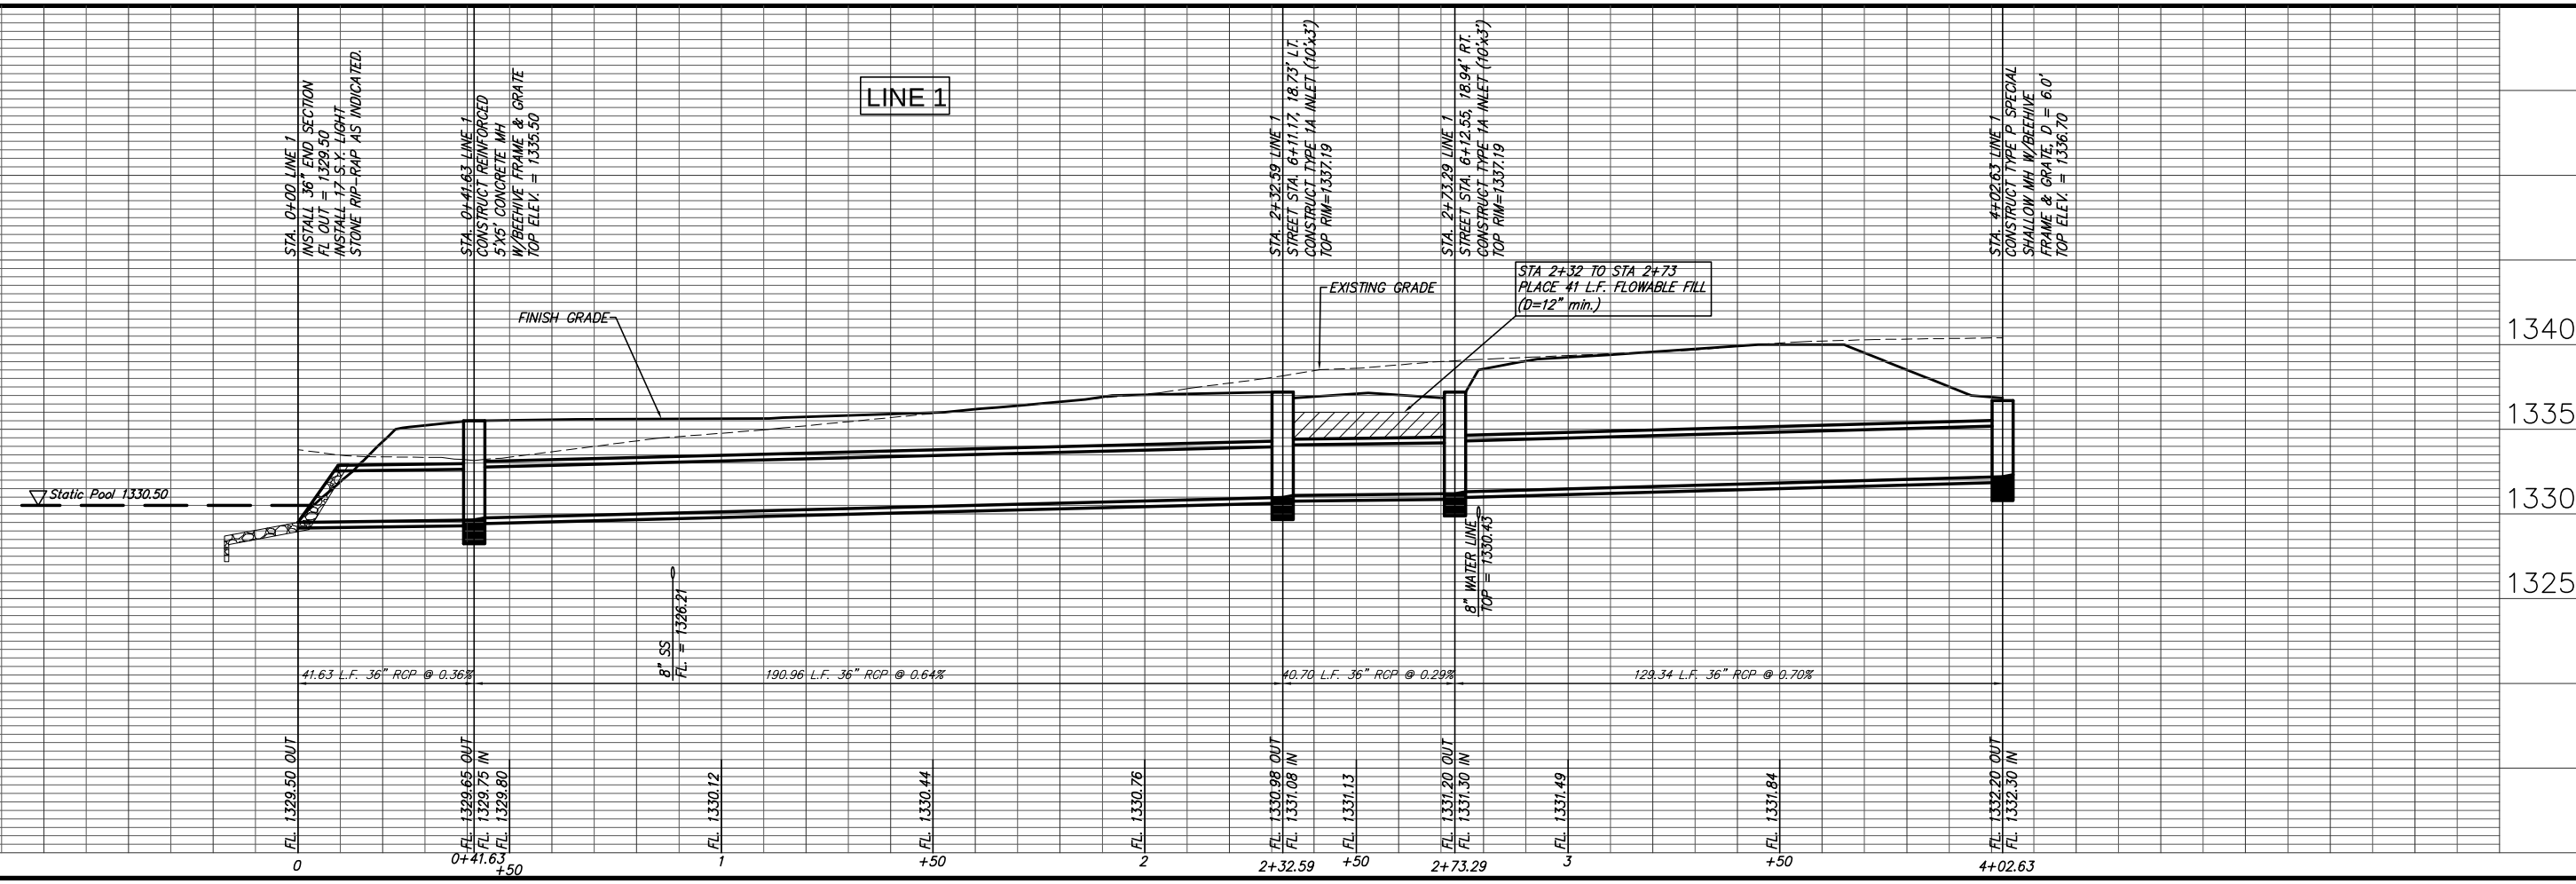

Ruggles & Bohm, P.A.
Engineering, Surveying, Land Planning
324 North Main
Wichita, Kansas 67203
(316) 264-6266
(316) 264-1557 fax
www.rbassocs.com
E-mail: info@rbassocs.com

DESIGN	AML
DRAWN	MLP
REVISED	
UTILITY	
DATE	June 4, 2007
REVIEW	
PROJECT NUMBER	468-84339
DRAWING FILE	SWS PLANS {SWS Line 1A}
RB JOB	3025E
SHEET	11
OF	22

WILLOW CREEK ESTATES PHASE 1
STORM SEWER PLAN & PROFILE
WICHITA, KANSAS