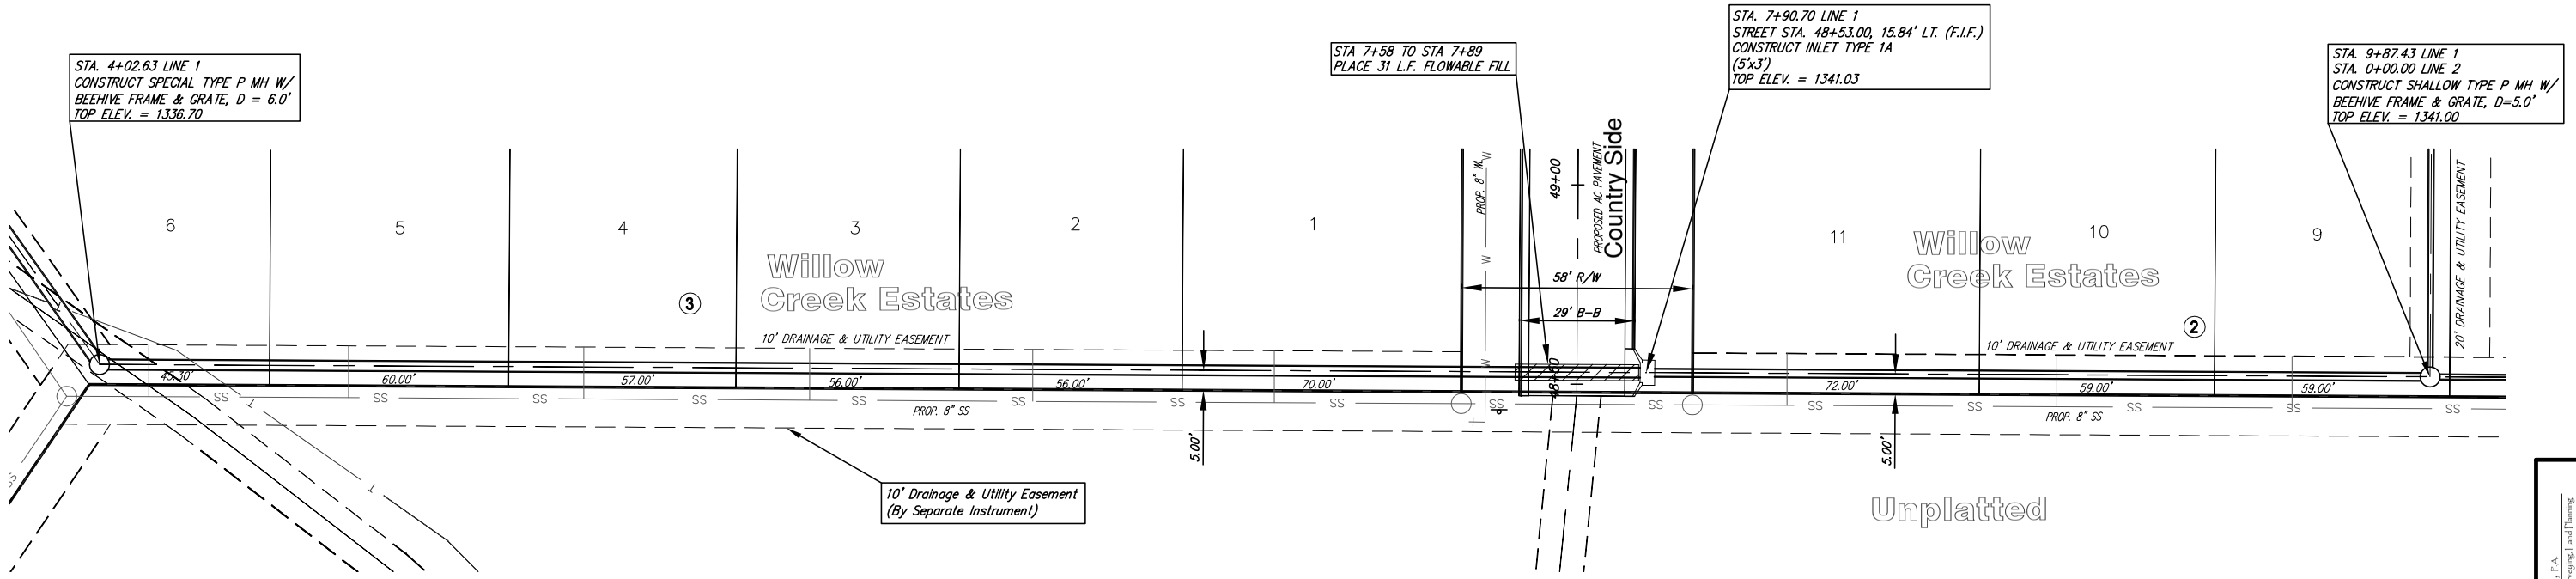

SCALE: 1"=20' HOR.
1"=5' VERT.

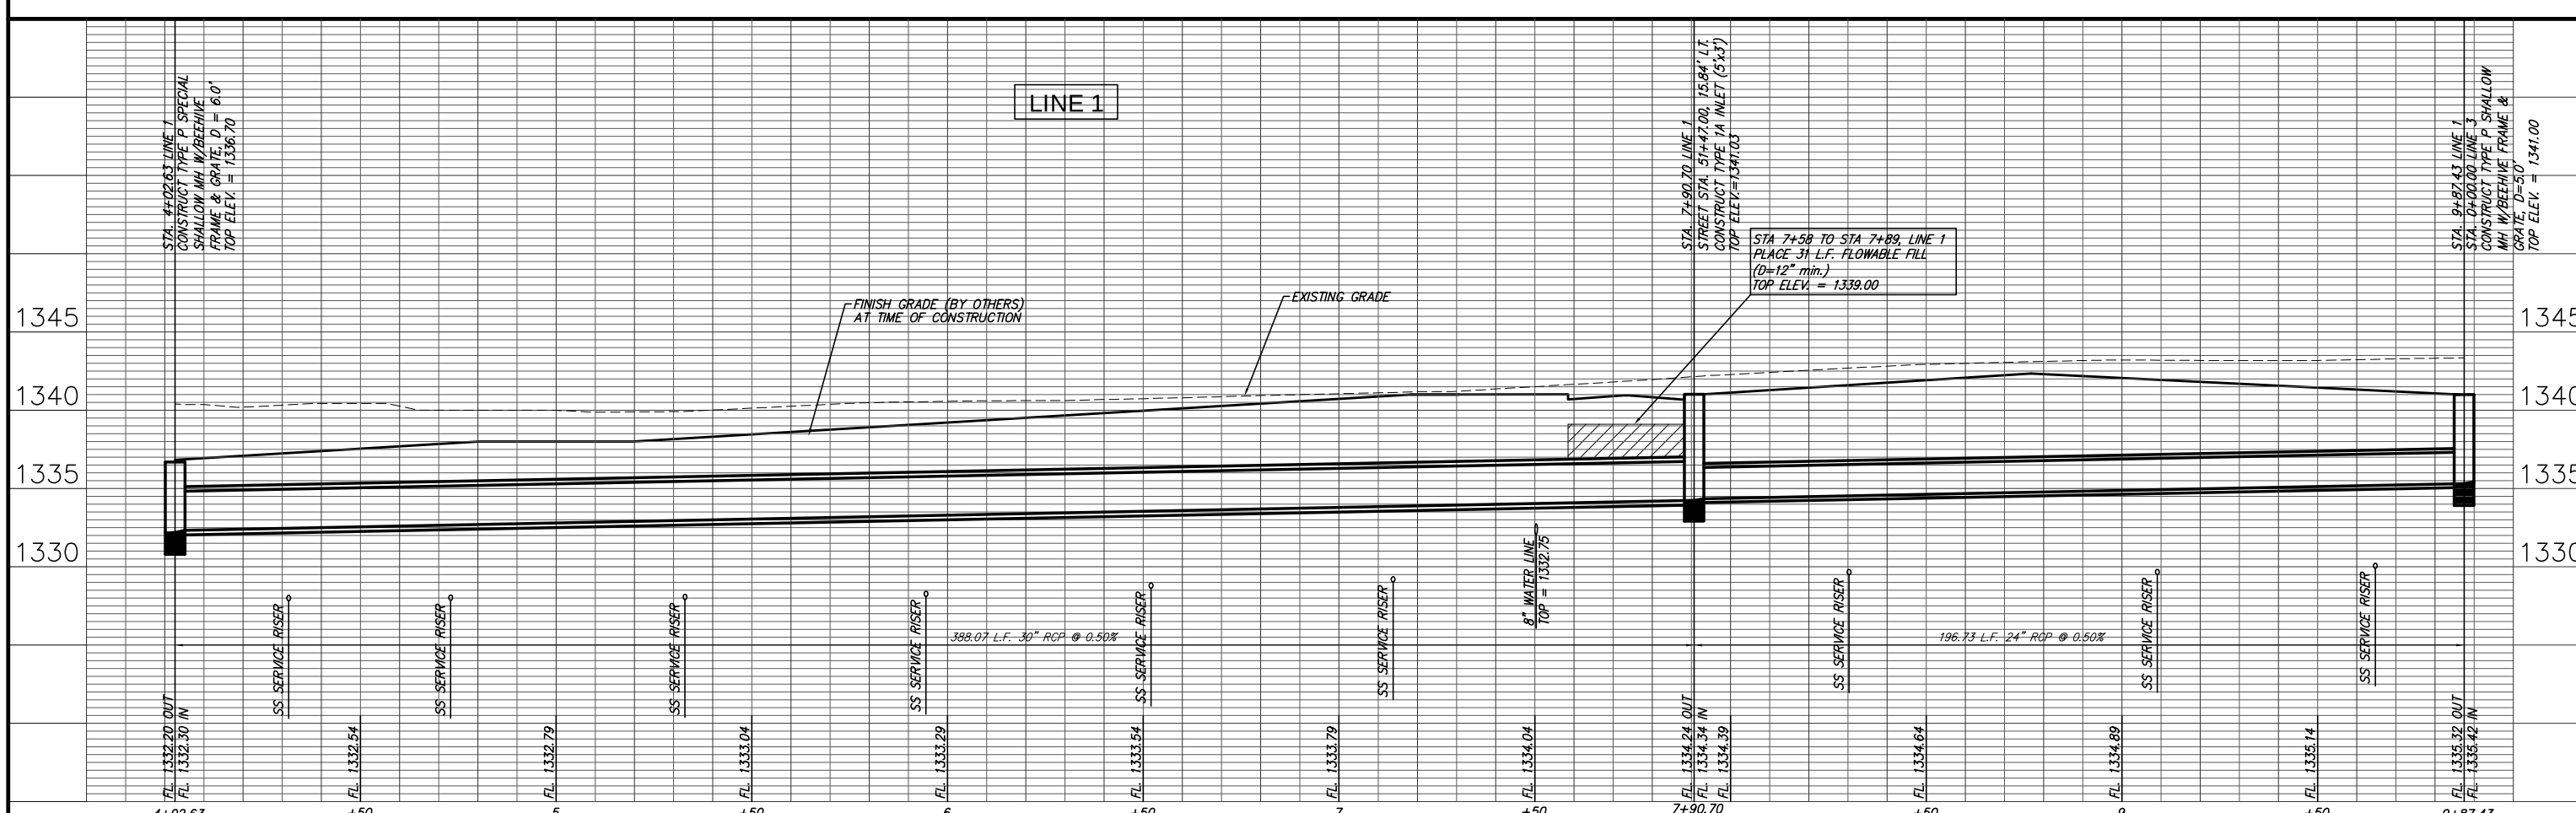

Rugles & Bohm P.A.
Engineering, Surveying, Land Planning
904 North Main
Wichita, Kansas 67203
(316) 264-0006
(316) 264-4621 fax
E-mail: info@rugbohm.com
www.rugbohm.com

DESIGN	AML
DRAWN	MLP
DATE	June 4, 2007
UTILITY	
REVISED	
REVIEW	
PROJECT NUMBER	468-84339
DRAWING FILE	SWS PLANS [SWS Line 1B]

WILLOW CREEK ESTATES PHASE 1
STORM SEWER PLAN & PROFILE
WICHITA, KANSAS

RB JOB 3025E

SHEET 12 OF 22