Benchmarks:

City of Wichita Benchmark located 41.60' North and 69.00' East of the Centerlines of Hoover and MacArthur (39th St. South)

Elevation = 121.22 (City Datum)

City of Wichita Bencmark located at East end of Bridge over the Big Ditch on MacArthur in the West bound lane.

Elevation = 116.52 (City Datum)

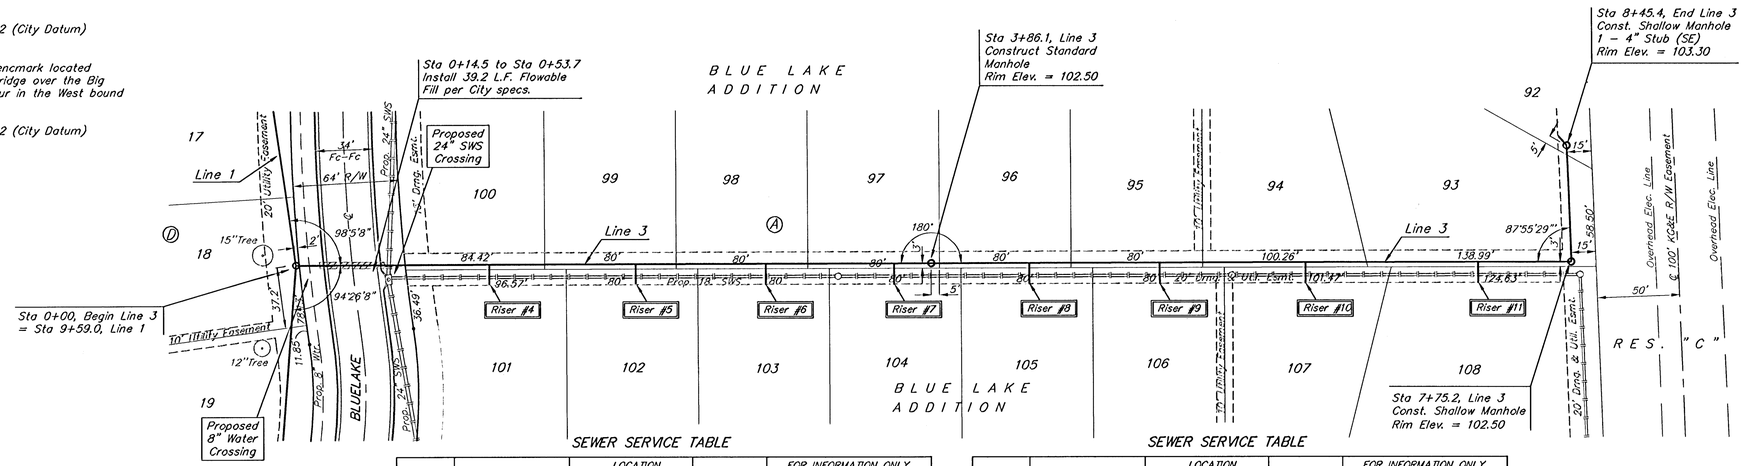

SEWER SERVICE TABLE

NUMBER	TYPE	LOCATION LOT NO.	LOCATION BLOCK NO.	LOCATION LINE NO.	STATION \ DIRECTION	FOR INFORMATION ONLY APPROXIMATE LENGTH 4" PIPE VERTICAL	FOR INFORMATION ONLY APPROXIMATE LENGTH 4" PIPE HORIZONTAL
4	8" x 4" Tee Saddle	101	A	3	1+28/Rt. 17	6'	13' 12'
5	8" x 4" Tee Saddle	102	A	3	2+08/Rt. 05	4.5'	13' 12'
6	8" x 4" Tee Saddle	103	A	3	2+88/Rt. 03	3.5'	13' 12'
7	8" x 4" Tee Saddle	104	A	3	3+64/Rt. 01	3'	13' 12'
8	8" x 4" Tee Saddle	105	A	3	4+38/Rt. 43	3.5'	13' 12'

SEWER SERVICE TABLE

NUMBER	TYPE	LOCATION LOT NO.	LOCATION BLOCK NO.	LOCATION LINE NO.	STATION \ DIRECTION	FOR INFORMATION ONLY APPROXIMATE LENGTH 4" PIPE VERTICAL	FOR INFORMATION ONLY APPROXIMATE LENGTH 4" PIPE HORIZONTAL
9	8" x 4" Tee Saddle	106	A	3	5+25/Rt. 21	3'	13' 12'
10	8" x 4" Tee Saddle	107	A	3	6+14/Rt.	3'	13'
11	8" x 4" Tee Saddle	108	A	3	7+18/Rt.	2.5'	13'

NOTE: Vertical Riser Pipe shall be extended to 2' minimum above ground water elevation and 4' maximum below proposed ground elevation.

Note: Contractor shall Remove Trees only as Necessary to Construct Sanitary Sewer Line. Cost of Tree Removal shall be Included in Bid Item "Site Clearing and Restoration."

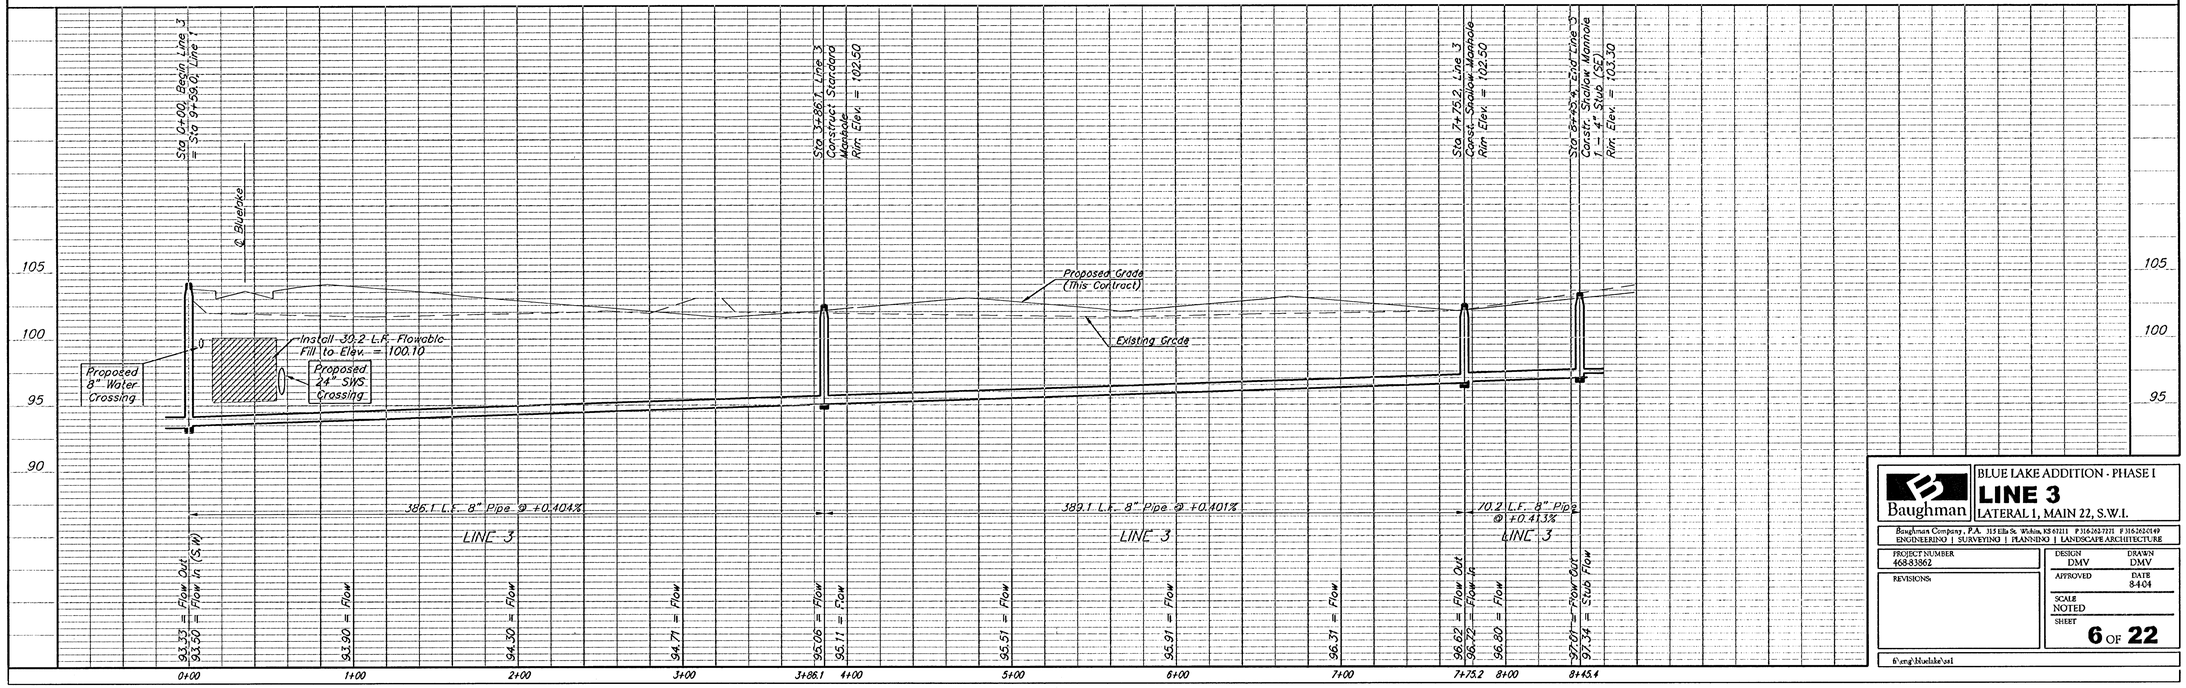

Baughman

BLUE LAKE ADDITION - PHASE I

LINE 3

LATERAL 1, MAIN 22, S.W.I.

Baughman Company, P.A. 315 Elk St. Wichita, KS 67211 P 316.263.7271 F 316.263.0249
ENGINEERING | SURVEYING | PLANNING | LANDSCAPE ARCHITECTURE

PROJECT NUMBER 468-83862

REVISIONS:

DESIGN DMV | DRAWN DMV | APPROVED | DATE 8-4-04

SCALE NOTED

SHEET 6 OF 22

G:\eng\bluelake\set1