SCALE
20' 0 20' 40'
PLAN: Lat. & Long.

ESTFAN ENTERPRISES LLC
201 & 206 WALNUT STREET
WICHITA, KS 67203

Sta. 18+81.44
End Conc. Pavement, 5" (Non-Reinf.)
Begin Conc. Pavement, 9" (Reinf.)
Cycle Track 3 Improvements

Exist. R/W

Sta. 402+26.64, Lt.
℄ 8" Concrete Drive
17.9' Width

MATCHLINE STA. 17+75.00

Line DI

Exist. R/W

Abandoned Rail Pole
(to be Removed)

(112) Cycle Track 3 @ Sta. 18+48.11, 19.71' Rt.
Install 12" Area Drain, DI
Install 12" x 137.9' Storm Sewer (PVC)(NE)
See Sheets 41-46

McDONALD'S CORPORATION
122 N. SENECA STREET
WICHITA, KS 67203

Sta. 401+30.05
Begin Conc. Pavement, 9" (Reinf.)
See Sheets 7-8

WALNUT STREET

Sta. 402+42.10
End Conc. Pavement, 9" (Reinf.)
See Sheets 7-8

Sta. 18+81.44
End Conc. Pavement, 9" (Reinf.)
Begin Conc. Pavement, 5" (Non-Reinf.)
Cycle Track 4 Improvements

Evergy Pole to be Relocated
(by Others)

Sta. 100+21.19
End Conc. Pavement, 9" (Reinf.)
Begin Conc. Pavement, 6" (Reinf.)
Parking Area 1 Improvements

DELANO INVESTMENT LLC
122 N. WALNUT STREET
WICHITA, KS 67203

JAMES D. PFISTER AND TERRY ANN PFISTER
TRUSTEES
203 N. HANDLEY STREET
WICHITA, KS 67203

Exist. R/W

℄ N 88° 56' 43" E

℄ Proposed Improvements
N 88° 56' 41" E

LINE D2

LINE D3

Abandoned Rail Pole
(to be Removed)

Exist. R/W

(113) Cycle Track 4 @ Sta. 19+40.22, 13.60' Rt.
Install 12" Area Drain, D2
Install 12" x 97.6' Storm Sewer (PVC)(SE)
Connect to Exist. Manhole (SE)
See Sheets 41-46

Cycle Track 4 @ Sta. 20+17.43, 51.57' Rt.
Install 14.6 L.F. Fill, Flowable around
AT&T Fiber Line

Sta. 20+33.41, Rt.
℄ 8" Concrete Drive
14.0' Width

Cycle Track 4 @ Sta. 20+35.01, 59.86' Rt.
Adjust Existing Manhole (SWS), D3 (114)
Exist. Elev. = 1301.67
Prop. Elev. = 1301.99
Difference = +0.33
Install 12" x 14.6' Storm Sewer (RCP)(E)
See Sheets 41-46

Sta. 102+98.14
End Conc. Pavement, 6" (Reinf.)
Begin Conc. Pavement, 9" (Reinf.)
Parking Area 1 Improvements

(116) Cycle Track 4 @ Sta. 21+23.21, 13.37' Rt.
Install 12" Area Drain, EI
Install 12" x 63.7' Storm Sewer (PVC)(E)
See Sheets 41-46

Line EI

Cycle Track 4 @ Sta. 20+49.50, 57.00' Rt.
Const. Curb Inlet (Type 2)(Double), D4
Connect to Exist. 12" VCP (E) (115)
See Sheets 41-46

Cycle Track 4 @ Sta. 20+39.68, 58.67' Rt.
Remove Exist. Drop Inlet
Remove 2.0' 12" VCP (W)
Remove 11.7' 12" VCP (E)
See Sheets 41-46

RAYDOT PROPERTIES LLC
117 N. HANDLEY STREET
WICHITA, KS 67203

Sta. 21+94.78
End Conc. Pavement, 5" (Non-Reinf.)
Begin Conc. Pavement, 9" (Reinf.)
Cycle Track 4 Improvements

Abandoned Rail Pole
(to be Removed)

Cycle Track 4 @ Sta. 21+86.32, 21.75' Rt.
Remove 4.0' Exist. 12" VCP
Install 4.0' Dia. Concrete Manhole, E2 (117)
Connect to Exist. VCP (N,S)
See Sheets 41-46

Cycle Track 4 @ Sta. 21+86.44, 58.96' Rt.
Adjust Existing Manhole (SWS) (118)
Exist. Elev. = 1301.13
Prop. Elev. = 1301.22
Difference = +0.09

HANDLEY STREET

Sta. 501+56.77
Begin Conc. Pavement, 9" (Reinf.)
See Sheets 7-8

4 JS HOLDINGS LLC
149 N. OSAGE AVENUE
WICHITA, KS 67203

Sta. 502+40.54
End Conc. Pavement, 9" (Reinf.)
See Sheets 7-8

APARTMENT MOVERS INC.
201 N. OSAGE AVENUE
WICHITA, KS 67203

Sta. 21+94.78
End Conc. Pavement, 9" (Reinf.)
Begin Conc. Pavement, 5" (Non-Reinf.)
Cycle Track 5 Improvements

Exist. R/W

N 88° 53' 51" E

Line FI

Exist. R/W

Sta. 103+38.64
End Conc. Pavement, 9" (Reinf.)
Begin Conc. Pavement, 6" (Reinf.)
Parking Area 2 Improvements

MATCHLINE STA. 22+75.00

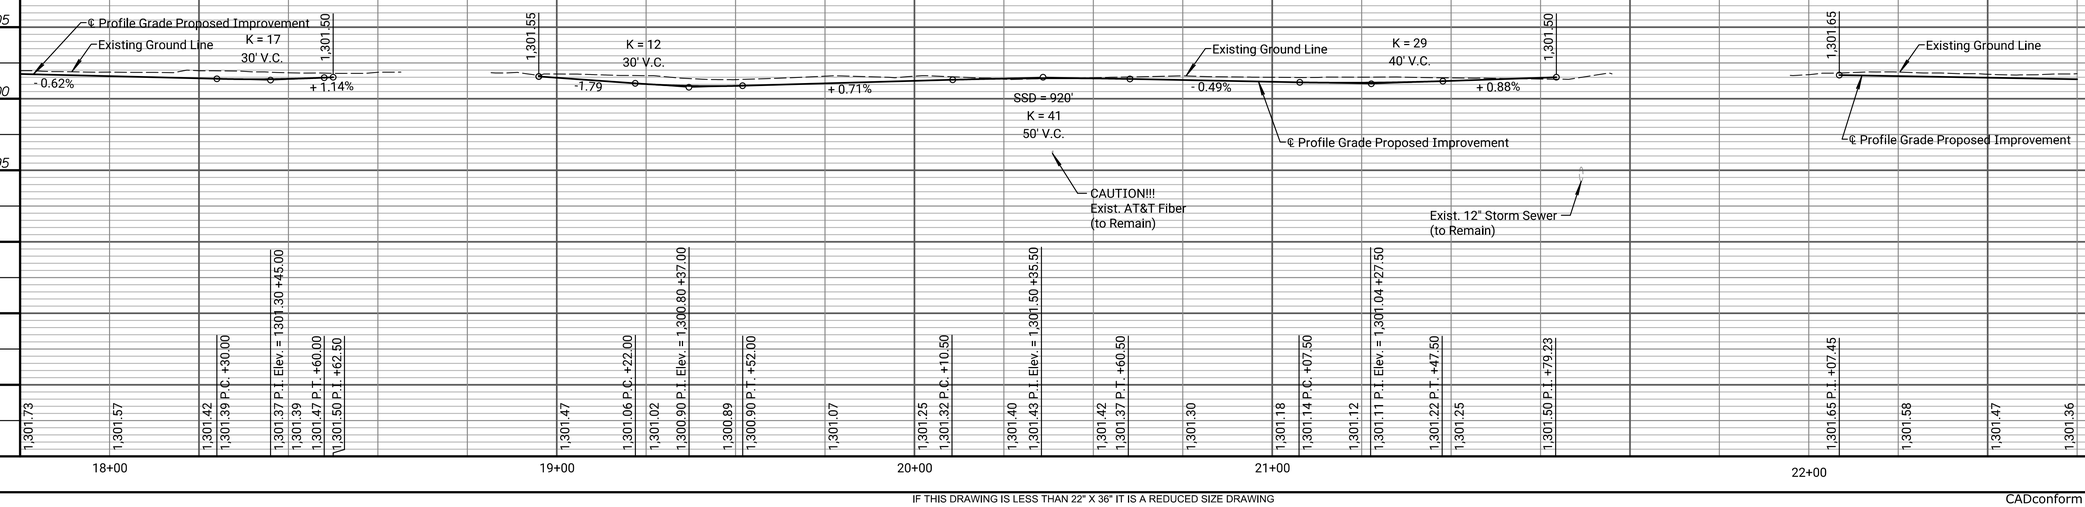

TranSystems
245 NORTH WACO
SUITE 222
WICHITA, KANSAS 67202
PHONE: 316-303-3000
FAX: 316-462-8629

CONSULTANTS:
LK ARCHITECTURE, INC.
345 RIVERVIEW
SUITE 200
WICHITA, KANSAS 67208
PHONE: 316-268-0230

DELANO GREENWAY IMPROVEMENTS
FROM EXPOSITION TO OSAGE
WICHITA, KANSAS

CITY OF WICHITA

REVISIONS:

MARK	DATE	DESCRIPTION

PROJ NO: 472-85462
SCALE: 1"=20'
DATE: 11/1/2022
DESIGNED BY: MCG
DRAWN BY: DJB
CHECKED BY: MDB

SHEET TITLE:
DELANO GREENWAY PLAN & PROFILE EXPOSITION TO OSAGE

SHEET NO.
11
SHEET 11 OF 96

CADconform Certify This File
IF THIS DRAWING IS LESS THAN 22" X 36" IT IS A REDUCED SIZE DRAWING
CADconform Certify This File
dbenjamin 11/1/2022 - 8:52:21 AM - c:\transystems\pw_local\transystems-pw1\dariavarni\d0675143\C-RDW-G01-103.dgn