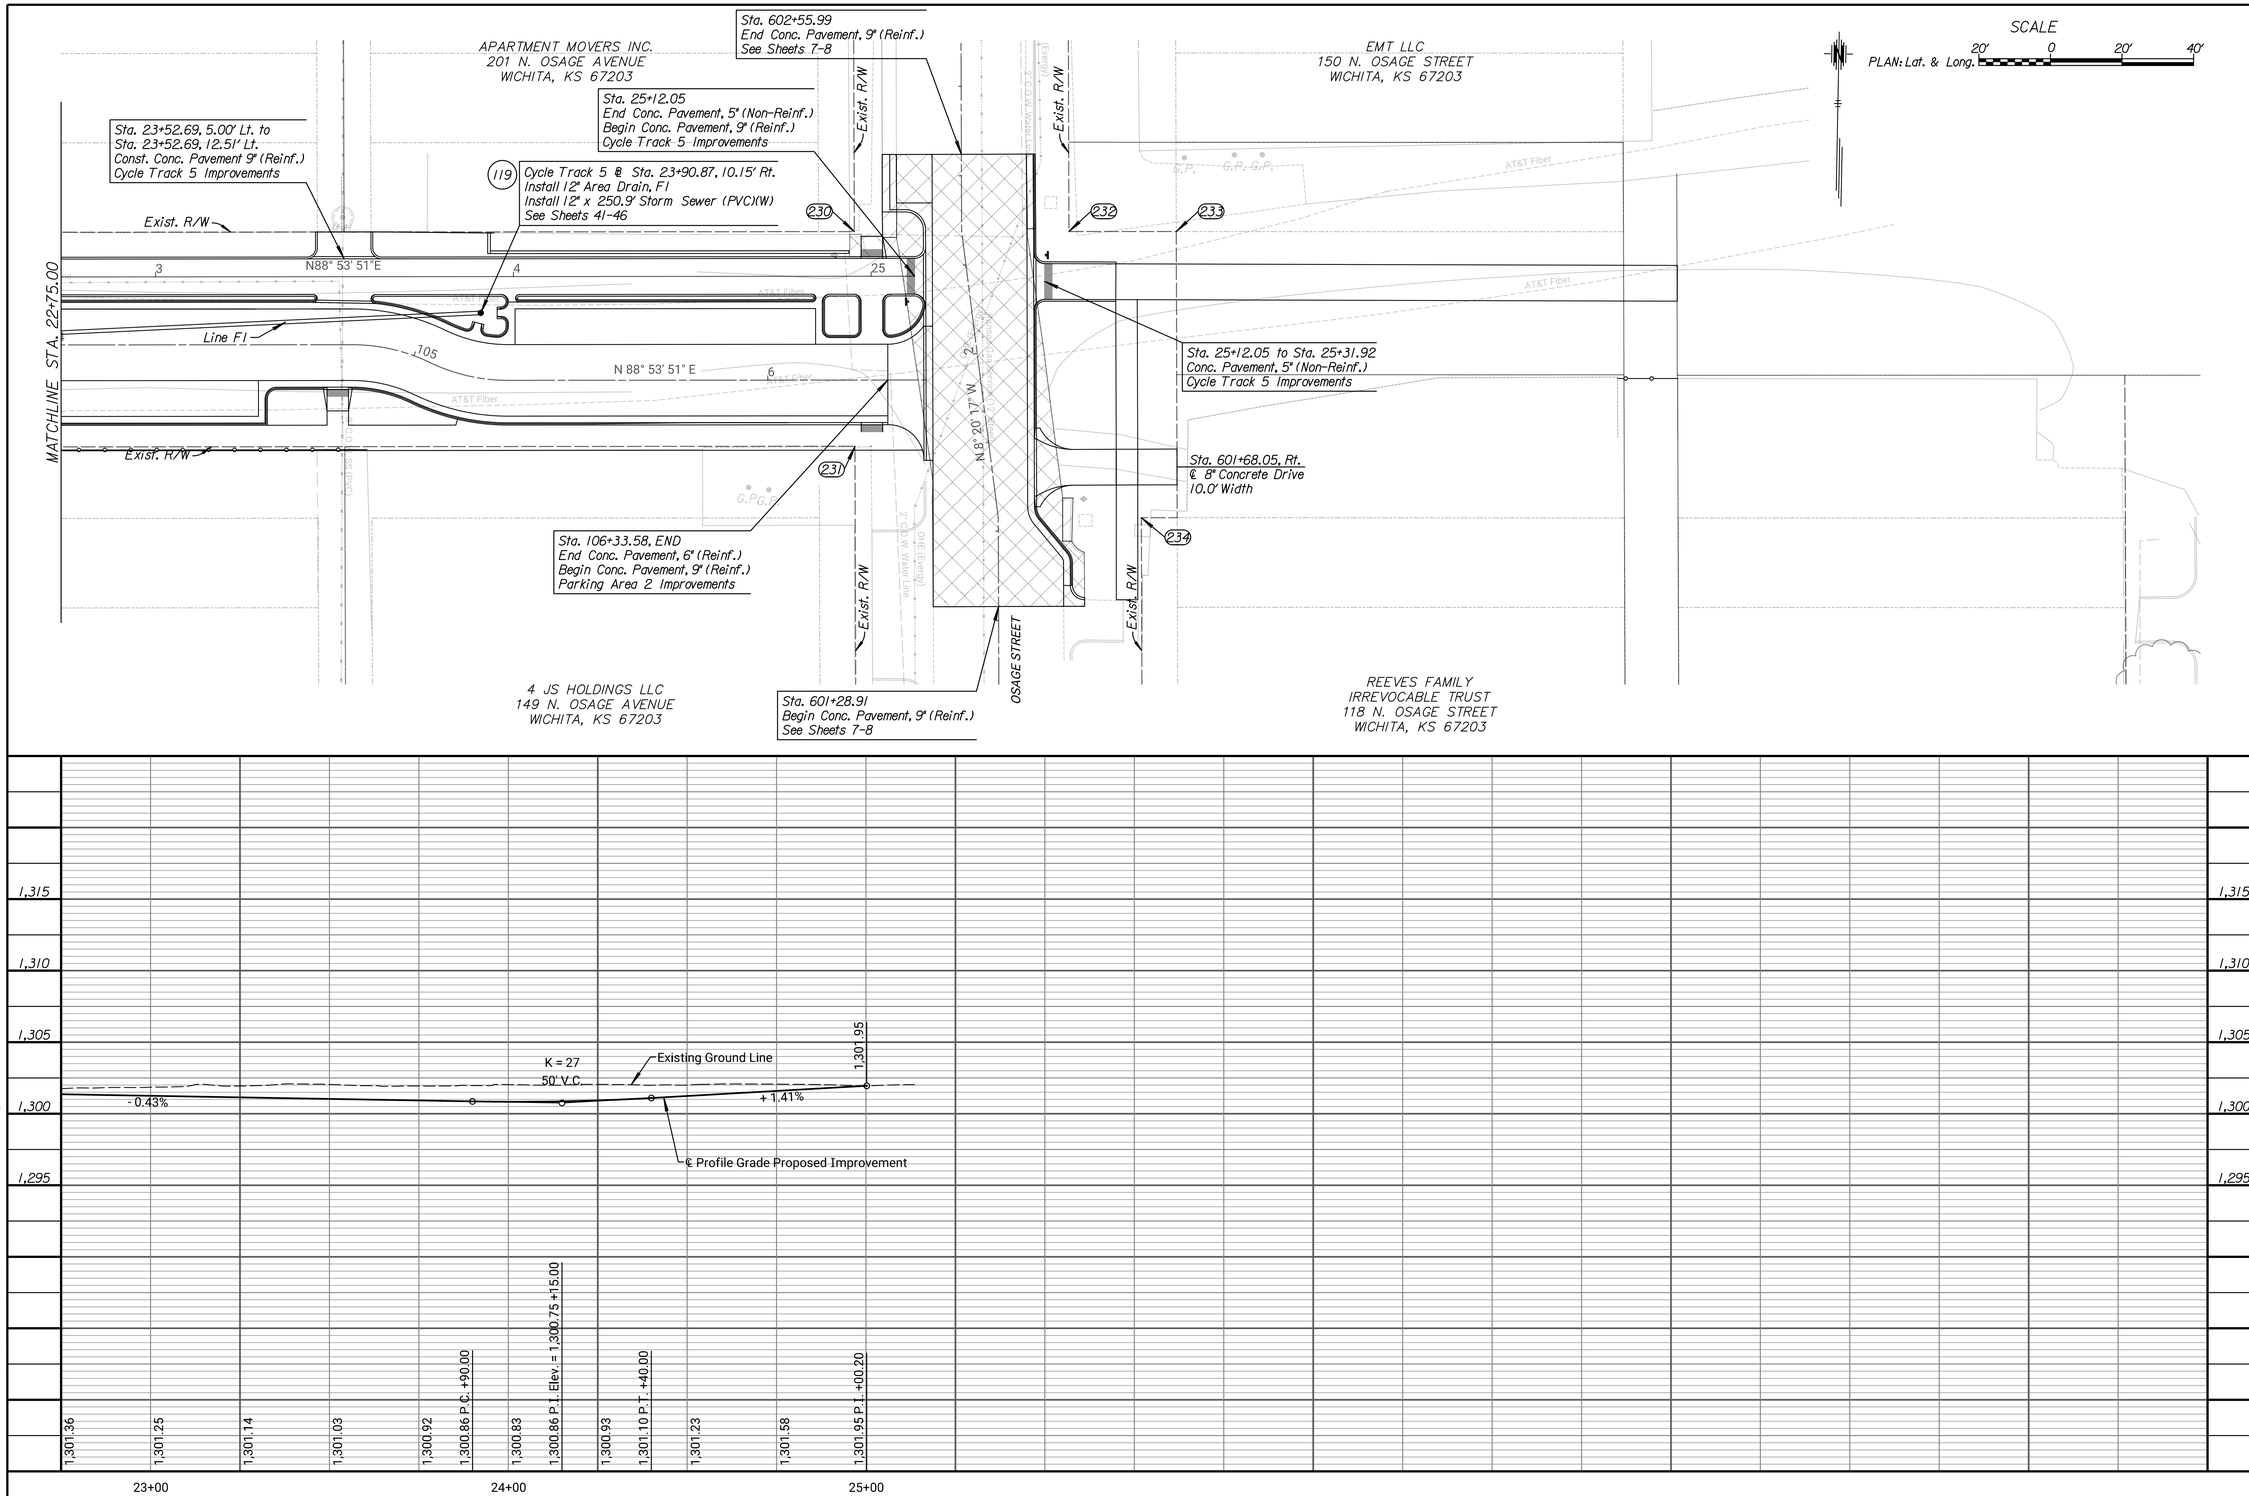

IF THIS DRAWING IS LESS THAN 22" X 36" IT IS A REDUCED SIZE DRAWING

CADconform Certify This File

TranSystems
245 NORTH WACO
SUITE 222
WICHITA, KANSAS 67202
PHONE: 316-303-3000
FAX: 316-462-5629

CONSULTANTS:

LK ARCHITECTURE, INC.
345 RIVERVIEW
SUITE 200
WICHITA, KANSAS 67208
PHONE: 316-268-0230

DELANO GREENWAY IMPROVEMENTS
FROM EXPOSITION TO OSAGE

WICHITA, KANSAS

CITY OF WICHITA

REVISIONS:

MARK	DATE	DESCRIPTION

PROJ NO: 472-85462
SCALE: 1"=20'
DATE: 11/1/2022
DESIGNED BY: MCG
DRAWN BY: DJB
CHECKED BY: MDB

SHEET TITLE:

DELANO GREENWAY PLAN & PROFILE EXPOSITION TO OSAGE

SHEET NO.

12

SHEET 12 OF 96

CADconform Certify This File

danavarro
11/1/2022 - 9:52:28 AM - c:\transystems\pw_local\transyscorp-pw1\danavarro\d0675143\C-RDW-G01-104.dgn