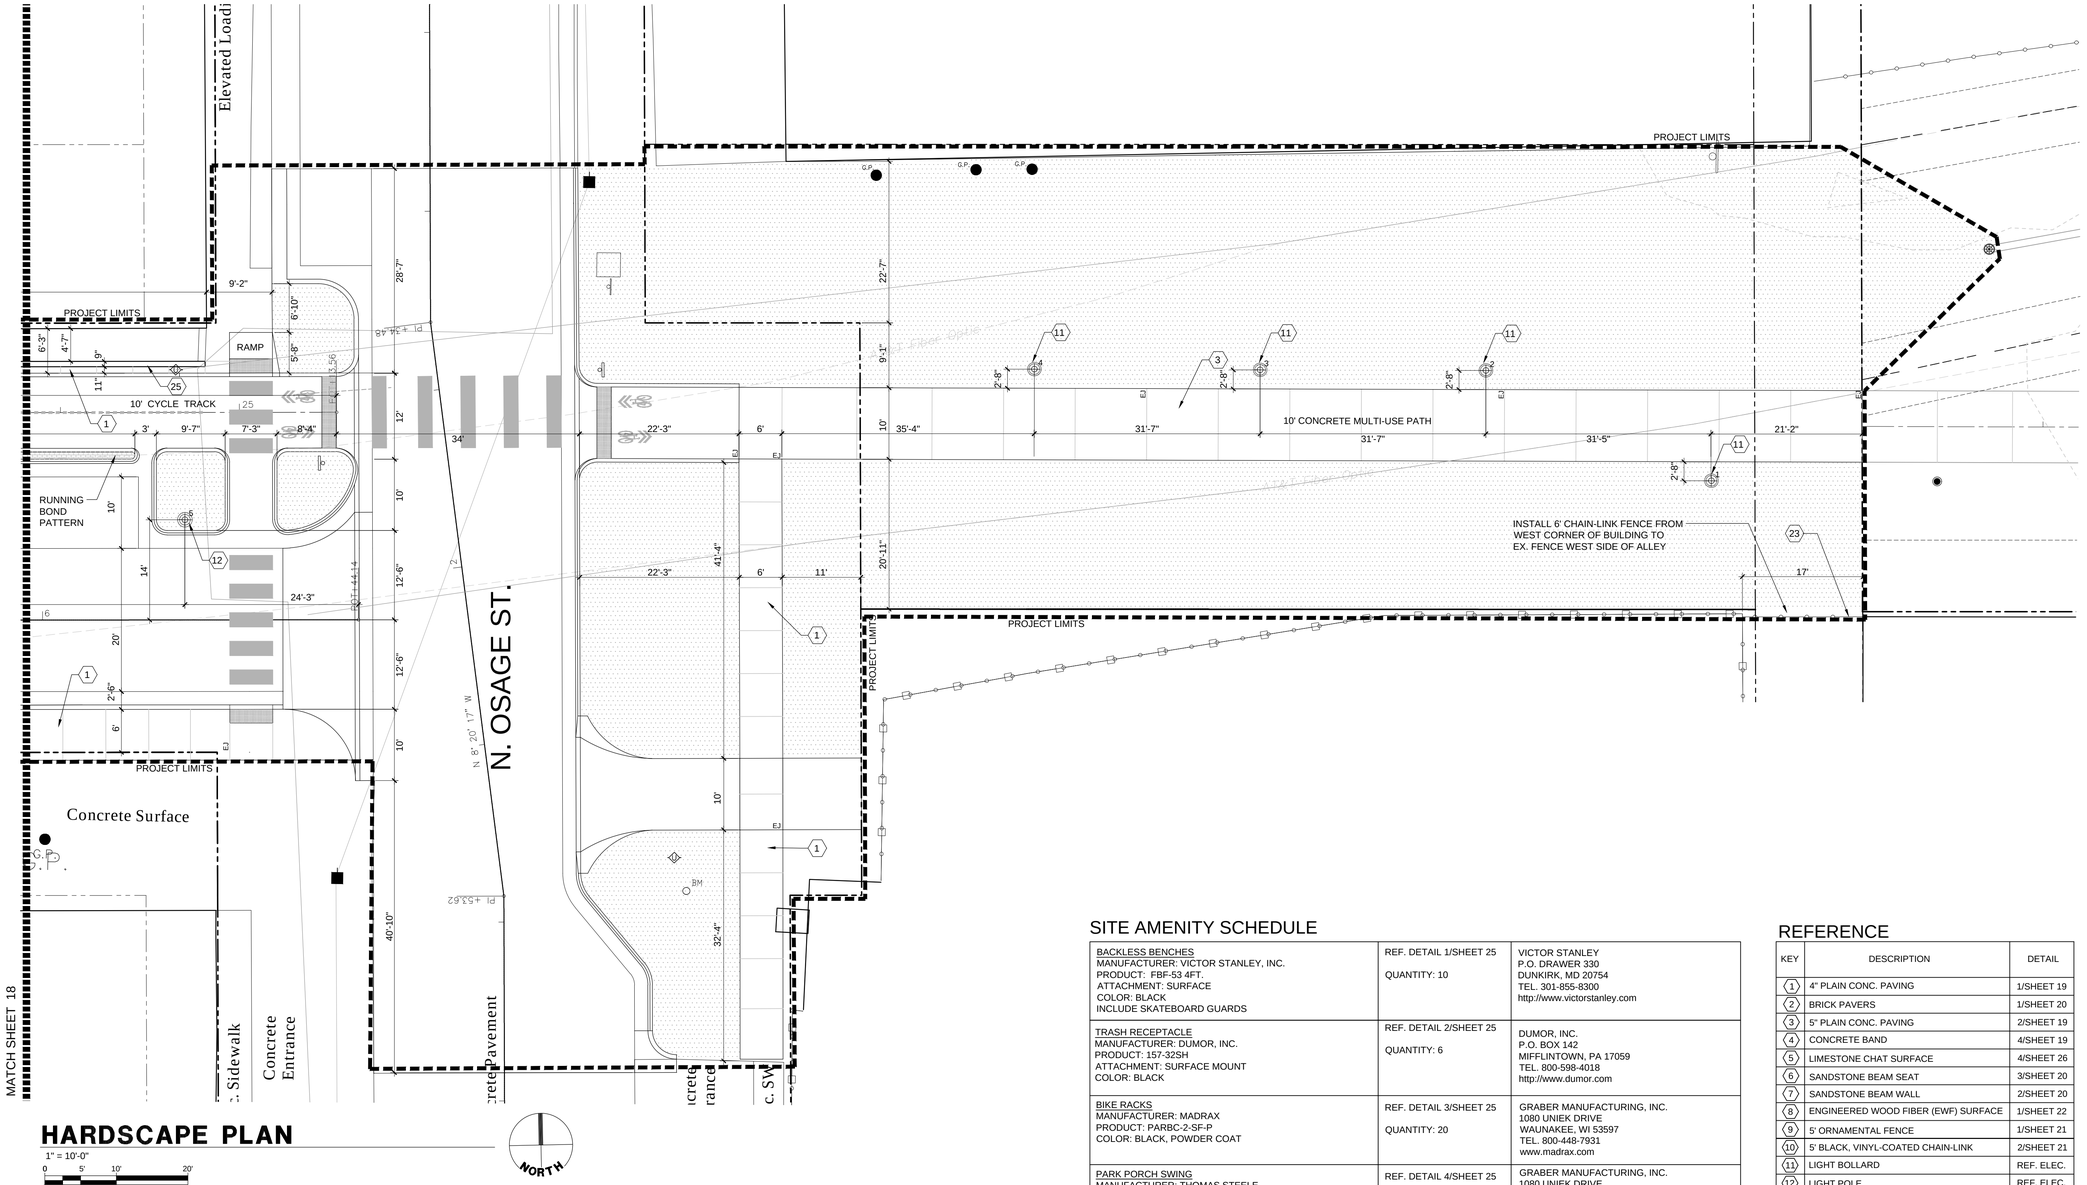

HARDSCAPE PLAN

1" = 10'-0"

0 5' 10' 20'

NORTH

SITE AMENITY SCHEDULE

BACKLESS BENCHES MANUFACTURER: VICTOR STANLEY, INC. PRODUCT: FBF-53 4FT. ATTACHMENT: SURFACE COLOR: BLACK INCLUDE SKATEBOARD GUARDS	REF. DETAIL 1/SHEET 25 QUANTITY: 10	VICTOR STANLEY P.O. DRAWER 330 DUNKIRK, MD 20754 TEL. 301-855-8300 http://www.victorstanley.com
TRASH RECEPTACLE MANUFACTURER: DUMOR, INC. PRODUCT: 157-32SH ATTACHMENT: SURFACE MOUNT COLOR: BLACK	REF. DETAIL 2/SHEET 25 QUANTITY: 6	DUMOR, INC. P.O. BOX 142 MIFFLINTOWN, PA 17059 TEL. 800-598-4018 http://www.dumor.com
BIKE RACKS MANUFACTURER: MADRAX PRODUCT: PARBC-2-SF-P COLOR: BLACK, POWDER COAT	REF. DETAIL 3/SHEET 25 QUANTITY: 20	GRABER MANUFACTURING, INC. 1080 UNIEK DRIVE WAUNAKEE, WI 53597 TEL. 800-448-7931 www.madrax.com
PARK PORCH SWING MANUFACTURER: THOMAS STEELE PRODUCT: LABS-6-SWING-SF COLOR: BLACK, POWDER COAT	REF. DETAIL 4/SHEET 25 QUANTITY: 6	GRABER MANUFACTURING, INC. 1080 UNIEK DRIVE WAUNAKEE, WI 53597 TEL. 800-448-7931 www.madrax.com
PET WASTE STATION SUPPLIER: MUTT MITT PRODUCT: MINI DISPENSER STATION COLOR: DARK GREEN	REF. DETAIL 3/SHEET 26 QUANTITY: 10	MUTT MITT 12316 WORLD TRADE DRIVE SAN DIEGO, CA 92128 TEL. 800-697-6084 www.muttmitt.com
BICYLE REPAIR STATION MANUFACTURER: MOST DEPENDABLE FOUNTAINS (MDF) PRODUCT: 185 SMSS COLOR: BLACK	REF. DETAIL 2/SHEET 26 QUANTITY: 1	MOST DEPENDABLE FOUNTAINS (MDF) 5705 COMMANDER DR. ARLINGTON, TN 38002-0587 TEL. (901) 867-0039 www.mostdependable.com
DOG DISH FOUNTAIN MANUFACTURER: MOST DEPENDABLE FOUNTAINS PRODUCT: 320 SMSS INCLUDE STAINLESS STEEL SURFACE CARRIER COLOR: BLACK	REF. DETAIL 1/SHEET 26 QUANTITY: 1	MOST DEPENDABLE FOUNTAINS (MDF) 5705 COMMANDER DR. ARLINGTON, TN 38002-0587 TEL. (901) 867-0039 www.mostdependable.com

SITE AMENITIES NOTES:

1. QUANTITIES ON PLAN TAKE PRECEDENT OVER THOSE IN SCHEDULE. IT IS THE CONTRACTOR'S RESPONSIBILITY TO VERIFY ALL QUANTITIES SHOWN.
2. CONTRACTOR TO USE AMENITIES SHOWN, OR APPROVED EQUIVALENT. ANY ALTERNATIVE PRODUCTS FROM THOSE LISTED SHALL BE SUBMITTED TO THE ARCHITECT **PRIOR TO BID** FOR APPROVAL.
3. PROVIDE CUT SHEETS AND/OR SHOP DRAWINGS OF ALL LISTED ITEMS FOR REVIEW.
4. ALL WORK AND MATERIALS FOR INSTALLATION OF SITE AMENITIES IS SUBSIDIARY TO THOSE ITEMS.
5. QUANTITIES SHOWN IN THE PLANS TAKE PRECEDENCE OVER THOSE SHOWN IN THE SCHEDULE.

REFERENCE

KEY	DESCRIPTION	DETAIL
1	4" PLAIN CONC. PAVING	1/SHEET 19
2	BRICK PAVERS	1/SHEET 20
3	5" PLAIN CONC. PAVING	2/SHEET 19
4	CONCRETE BAND	4/SHEET 19
5	LIMESTONE CHAT SURFACE	4/SHEET 26
6	SANDSTONE BEAM SEAT	3/SHEET 20
7	SANDSTONE BEAM WALL	2/SHEET 20
8	ENGINEERED WOOD FIBER (EWF) SURFACE	1/SHEET 22
9	5' ORNAMENTAL FENCE	1/SHEET 21
10	5' BLACK, VINYL-COATED CHAIN-LINK	2/SHEET 21
11	LIGHT BOLLARD	REF. ELEC.
12	LIGHT POLE	REF. ELEC.
13	LONGHORN SCULPTURE FOUNDATION	SHEET 25
14	BICYCLE RACK	3/SHEET 25
15	TRASH RECEPTACLE	2/SHEET 25
16	PARK PORCH SWING	4/SHEET 25
17	BENCH - BACKLESS	1/SHEET 25
18	PET WASTE STATION	3/SHEET 26
19	DOG DISH FOUNTAIN	1/SHEET 26
20	BICYCLE REPAIR STATION	2/SHEET 26
21	DOG PARK SIGNAGE	6/SHEET 26
22	DOG PARK GATE	3/SHEET 21
23	6' CHAIN-LINK FENCE	1/SHEET 24
24	6' PRECAST CONCRETE SCREEN WALL	5/SHEET 26
25	CONCRETE RETAINING WALL	2/SHEET 24

Tran Systems
245 NORTH WACO
SUITE 222
WICHITA, KANSAS 67202
PHONE: 316-303-3000
FAX: 316-462-5629

CONSULTANTS:
LK ARCHITECTURE, INC.
345 RIVERVIEW
SUITE 200
WICHITA, KANSAS 67208
PHONE: 316-268-0230

DELANO GREENWAY IMPROVEMENTS
FROM EXPOSITION TO OSAGE STREET

WICHITA, KANSAS

City of WICHITA

REVISIONS:

MARK	DATE	DESCRIPTION

PROJ NO: 472-85463
SCALE: 1" = 10'-0"
DATE: 09/30/2022
DESIGNED BY: J. Best
DRAWN BY: J. Best
CHECKED BY: J. Best

SHEET TITLE:

HARDSCAPE PLAN

SHEET NO.

17

SHEET 17 OF xshts x

$USERS
$DATE$ - $TIME$ - $FILE$

IF THIS DRAWING IS LESS THAN 22" X 36" IT IS A REDUCED SIZE DRAWING

CADconform Certify This File

CADconform Certify This File