REFERENCE

KEY	DESCRIPTION	DETAIL
1	4" PLAIN CONC. PAVING	1/SHEET 19
2	BRICK PAVERS	1/SHEET 20
3	5" PLAIN CONC. PAVING	2/SHEET 19
4	CONCRETE BAND	4/SHEET 19
5	LIMESTONE CHAT SURFACE	4/SHEET 26
6	SANDSTONE BEAM SEAT	3/SHEET 20
7	SANDSTONE BEAM WALL	2/SHEET 20
8	ENGINEERED WOOD FIBER (EWF) SURFACE	1/SHEET 22
9	5' ORNAMENTAL FENCE	1/SHEET 21
10	5' BLACK, VINYL-COATED CHAIN-LINK	2/SHEET 21
11	LIGHT BOLLARD	REF. ELEC.
12	LIGHT POLE	REF. ELEC.
13	LONGHORN SCULPTURE FOUNDATION	SHEET 25
14	BICYCLE RACK	3/SHEET 25
15	TRASH RECEPTACLE	2/SHEET 25
16	PARK PORCH SWING	4/SHEET 25
17	BENCH - BACKLESS	1/SHEET 25
18	PET WASTE STATION	3/SHEET 26
19	DOG DISH FOUNTAIN	1/SHEET 26
20	BICYCLE REPAIR STATION	2/SHEET 26
21	DOG PARK SIGNAGE	6/SHEET 26
22	DOG PARK GATE	3/SHEET 21
23	6' CHAIN-LINK FENCE	1/SHEET 24
24	6' PRECAST CONCRETE SCREEN WALL	5/SHEET 26
25	CONCRETE RETAINING WALL	2/SHEET 24

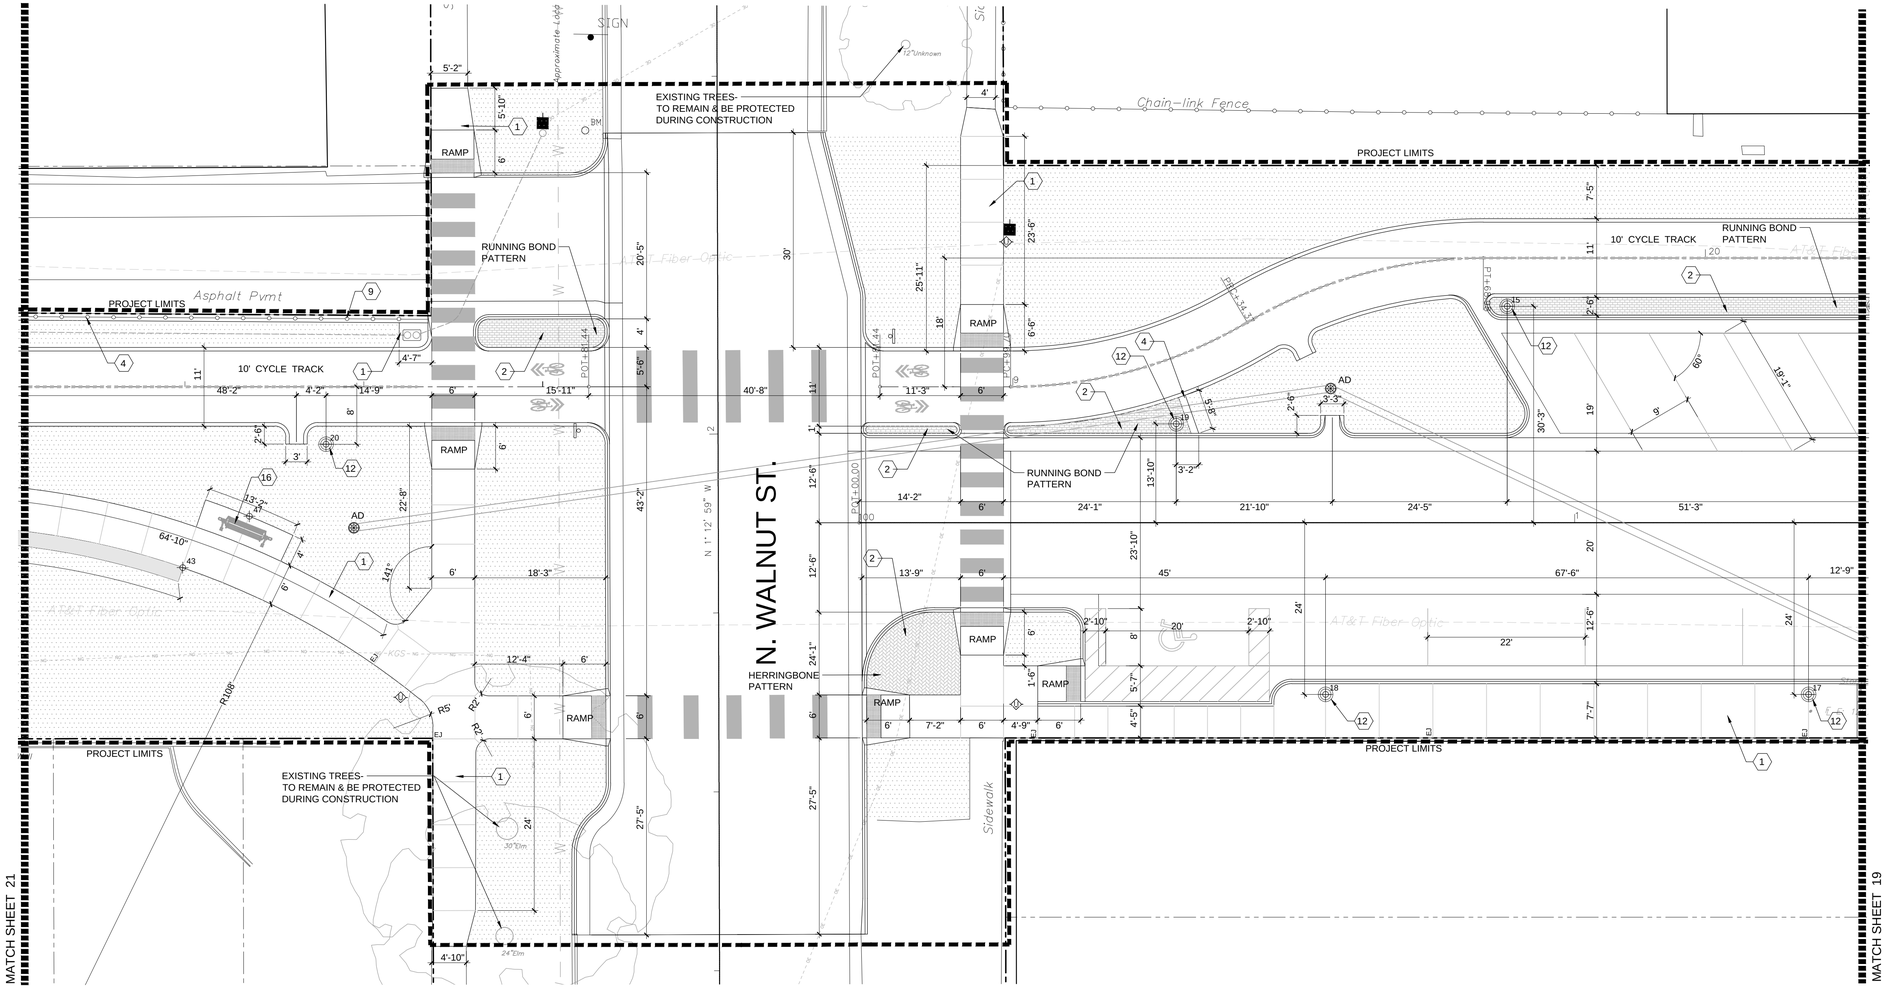

HARDSCAPE PLAN

1" = 10'-0"

0 5' 10' 20'

NORTH

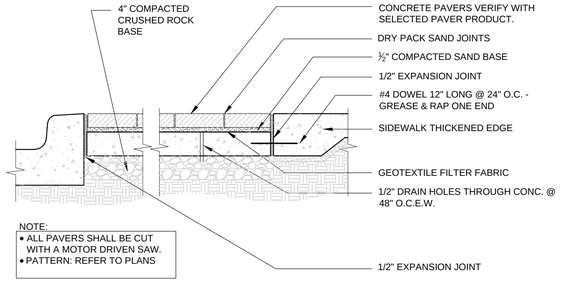

NOTE:
- ALL PAVERS SHALL BE CUT WITH A MOTOR DRIVEN SAW.
- PATTERN: REFER TO PLANS

1 CONCRETE PAVER DETAIL

CONCRETE BASE - TYPICAL INSTALLATION 1" = 1'-0"

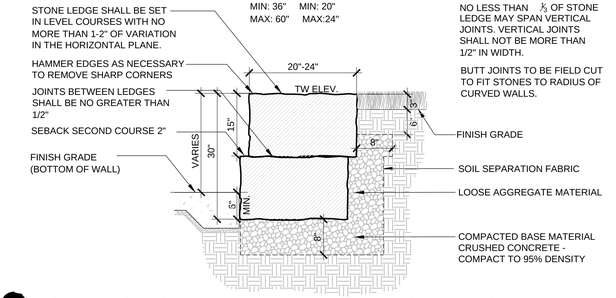

2 SANDSTONE BEAM WALL SECTION

3/4" = 1'-0"

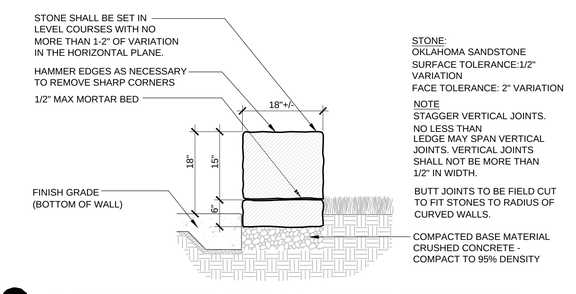

3 SANDSTONE BEAM SEAT SECTION

3/4" = 1'-0"

Tran Systems
245 NORTH WACO
SUITE 222
WICHITA, KANSAS 67202
PHONE: 316-303-3000
FAX: 316-462-5629

CONSULTANTS:
LK ARCHITECTURE, INC.
345 RIVERVIEW
SUITE 200
WICHITA, KANSAS 67208
PHONE: 316-268-0230

DELANO GREENWAY IMPROVEMENTS
FROM EXPOSITION TO OSAGE STREET
WICHITA, KANSAS

REVISIONS:			
		DESCRIPTION	
		DATE	
		MARK	

PROJ NO:	472-85463
SCALE:	1" = 10'-0"
DATE:	09/30/2022
DESIGNED BY:	J. Best
DRAWN BY:	J. Best
CHECKED BY:	J. Best

SHEET TITLE:

HARDSCAPE PLAN

SHEET NO. 20

SHEET 20 OF xshts x

$USERS
$DATE$ - $TIME$ - $FILE$

IF THIS DRAWING IS LESS THAN 22" X 36" IT IS A REDUCED SIZE DRAWING

CADconform Certify This File

CADconform Certify This File