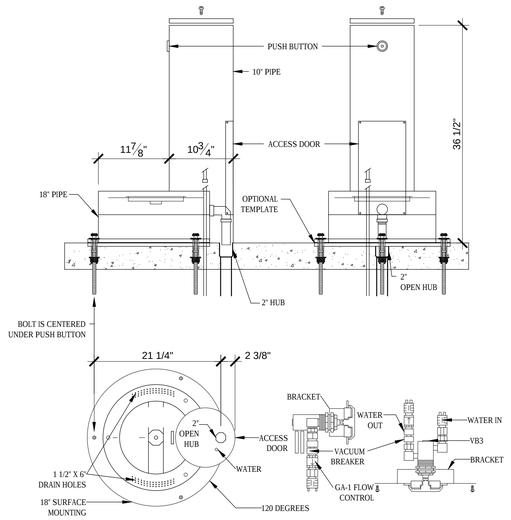

1 DOG DISH FOUNTAIN

1" = 1'-0"

MOST DEPENDABLE FOUNTAINS, INC.
5705 COMMANDER DR. P.O. BOX 587
ARLINGTON, TN 38002-0587
PH: (901) 867-0039
www.mostdependable.com

OUTDOOR PET FOUNTAIN
320 SMSS SPASH SOLUTION

INSTALL FOUNTAIN IN ACCORDANCE WITH MANUFACTURER'S SPECIFICATIONS.

SUBMIT PRODUCT INFORMATION & SHOP DRAWINGS FOR REVEW

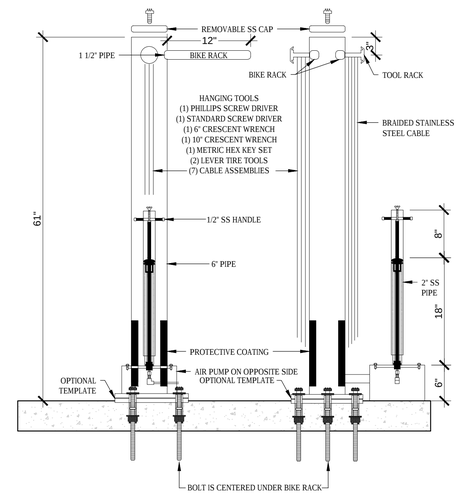

2 BIKE REPAIR STATION

1" = 1'-0"

MOST DEPENDABLE FOUNTAINS, INC.
5705 COMMANDER DR. P.O. BOX 587
ARLINGTON, TN 38002-0587
PH: (901) 867-0039
www.mostdependable.com

OUTDOOR PET FOUNTAIN
185 SMSS BIKE RACK AND AIR PUMP

INSTALL IN ACCORDANCE WITH MANUFACTURER'S SPECIFICATIONS.

SUBMIT PRODUCT INFORMATION & SHOP DRAWINGS FOR REVEW

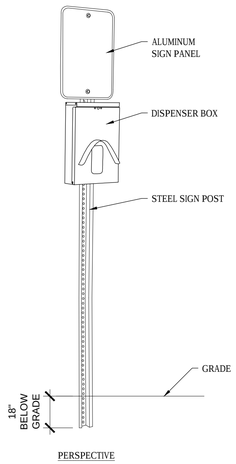

PERSPECTIVE

3 PET WASTE STATION

NTS

MUTT MITT - MINI DISPENSER SYSTEM
12316 WORLD TRADE DRIVE
SAN DIEGO, CA 92128
800.697.6084
www.muttmitt.com

COLOR: DARK GREEN

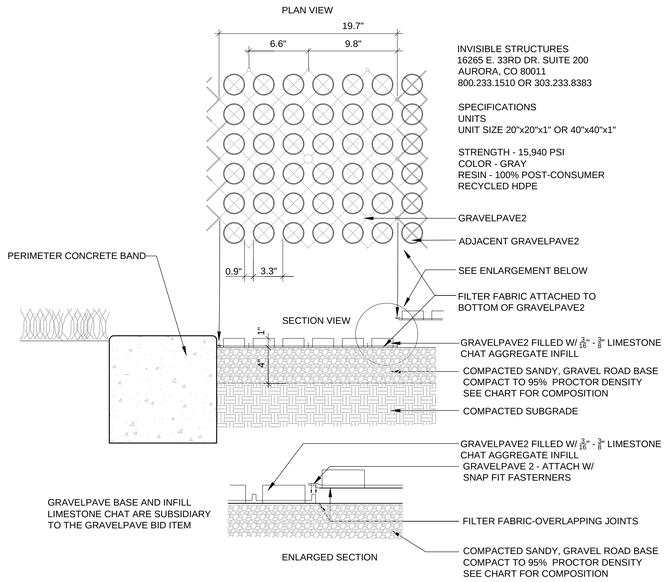

4 REINFORCED GRAVEL SURFACE

GRAVELPAVE2

1 1/2" = 1'-0"

DOG PARK RULES

- PARK HOURS ARE FROM 6:00 A.M. TO MIDNIGHT PER CITY ORDINANCE SEC. 9.03.040.
- DOGS MUST BE 5 MOS. OF AGE OR OVER AND HAVE A VALID RABIES VACCINATION AND APPLICABLE LICENSE.
- ALL DOGS MUST WEAR A COLLAR WITH IDENTIFICATION AND RABIES TAGS WHEN USING THE PARK.
- DOGS MUST BE LEASHED WHEN ENTERING OR LEAVING THE FENCED AREA OF THE PARK AND HAVE A LEASH AVAILABLE AT ALL TIMES WHILE ACCOMPANYING THEIR DOG.
- PERSONS HANDLING DOGS MUST BE AT LEAST 14 YEARS OF AGE.
- DOG HANDLERS MUST REMAIN IN THE DOG PARK WITH THE DOG, AND MUST BE IN REASONABLE CONTROL OF THE DOG AT ALL TIMES.
- NO MORE THAN THREE (3) DOGS PER VISITOR ARE ALLOWED.
- DOGS THAT HAVE BEEN DEEMED DANGEROUS UNDER CHAPTER 6 OF THE CITY CODE, DOGS THAT SHOW SIGNS OF AGGRESSIVENESS TOWARDS PEOPLE OR OTHER ANIMALS, OR DOGS THAT ARE ILL ARE PROHIBITED FROM USING THE DOG PARK.
- DOGS IN HEAT ARE PROHIBITED.
- NO UN-NEUTERED DOGS ALLOWED.
- DOG PARKS ARE ONLY FOR THE USE OF DOGS AND THEIR OWNERS/HANDLERS. NO OTHER TYPES OF PETS ARE ALLOWED.
- NO FOOD, RAWHIDE CHEWS, ALCOHOLIC BEVERAGES, GLASS CONTAINERS, SKATEBOARDS, MOTOR BIKES, OR BICYCLES ARE ALLOWED.
- NO LITTERING.
- SMOKING IS PROHIBITED INSIDE THE DOG PARK AREA AND WITHIN TEN (10) FEET OF THE PARK PERIMETER.
- OWNERS/HANDLERS ARE RESPONSIBLE FOR THEIR DOG'S BEHAVIOR AND MUST IMMEDIATELY REMOVE ANY EXCREMENT DEPOSITED BY THEIR DOG FROM THE PARK AND FILL ANY HOLES DUG BY THEIR DOG.
- PROFESSIONAL DOG TRAINERS MAY NOT CONDUCT THEIR BUSINESS IN THE DOG PARK.
- ANIMAL BITES SHOULD BE REPORTED TO ANIMAL SERVICES 316-350-3360.
- OWNERS ARE RESPONSIBLE FOR INJURIES OR PROPERTY DAMAGE CAUSED BY THEIR DOG.
- OWNERS/HANDLERS MUST IMMEDIATELY RESTRAIN THEIR DOG AND/OR LEAVE THE PARK WHEN INSTRUCTED TO DO SO BY ANY LAW ENFORCEMENT OR ANIMAL SERVICES OFFICER OR PARKS DEPARTMENT EMPLOYEE.
- VIOLATION OR DISREGARD OF THESE RULES CAN RESULT IN REMOVAL FROM THE PARK, SUSPENSION OF USE PRIVILEGES, AND CITATIONS/FINES.
- THE REGULATIONS ESTABLISHED IN SECTION 6.04.218 OF THE CODE OF THE CITY OF WICHITA GOVERN CONDUCT OF USERS OF DESIGNATED DOG PARKS.

NOTES:
SIGN COLOR: BLACK
POST COLOR: BLACK
FONT: ARIAL NARROW, WHITE COLOR
FONT SIZE: 3" FOR BODY OF TEXT

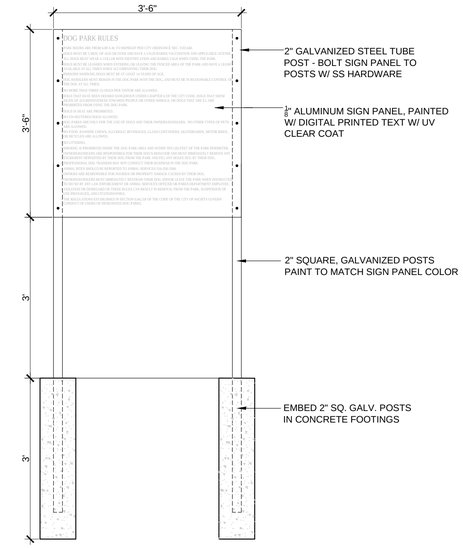

6 DOG PARK SIGNAGE

SUBMIT SHOP DRAWINGS FOR REVIEW & APPROVAL

3/4" = 1'-0"

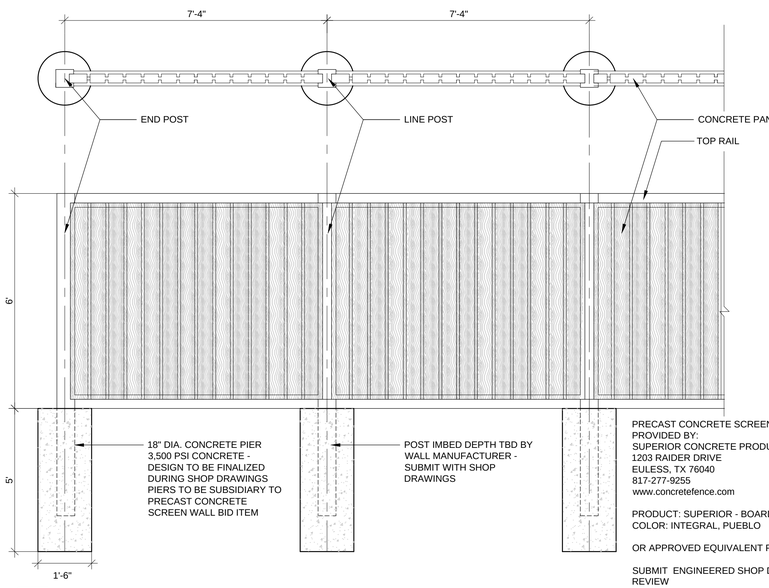

5 PRECAST CONCRETE SCREEN WALL

SCALE: 1/2" = 1'-0"

TranSystems
245 NORTH WACO
SUITE 222
WICHITA, KANSAS 67202
PHONE: 316-303-3000
FAX: 316-462-5629

CONSULTANTS:
LK ARCHITECTURE, INC.
345 RIVERVIEW
SUITE 200
WICHITA, KANSAS 67208
PHONE: 316-268-0230

DELANO GREENWAY IMPROVEMENTS
FROM EXPOSITION TO OSAGE STREET
WICHITA, KANSAS

REVISIONS:

MARK	DATE	DESCRIPTION

PROJ NO: 472-85463
SCALE: 1" = 10'-0"
DATE: 09/30/2022
DESIGNED BY: J. Best
DRAWN BY: J. Best
CHECKED BY: J. Best

SHEET TITLE:
HARDSCAPE PLAN

SHEET NO.
26
SHEET 26 OF xshts x

$USER$ - $TIME$ - $FILE$
$DATE$

IF THIS DRAWING IS LESS THAN 22" X 36" IT IS A REDUCED SIZE DRAWING

CADconform Certify This File