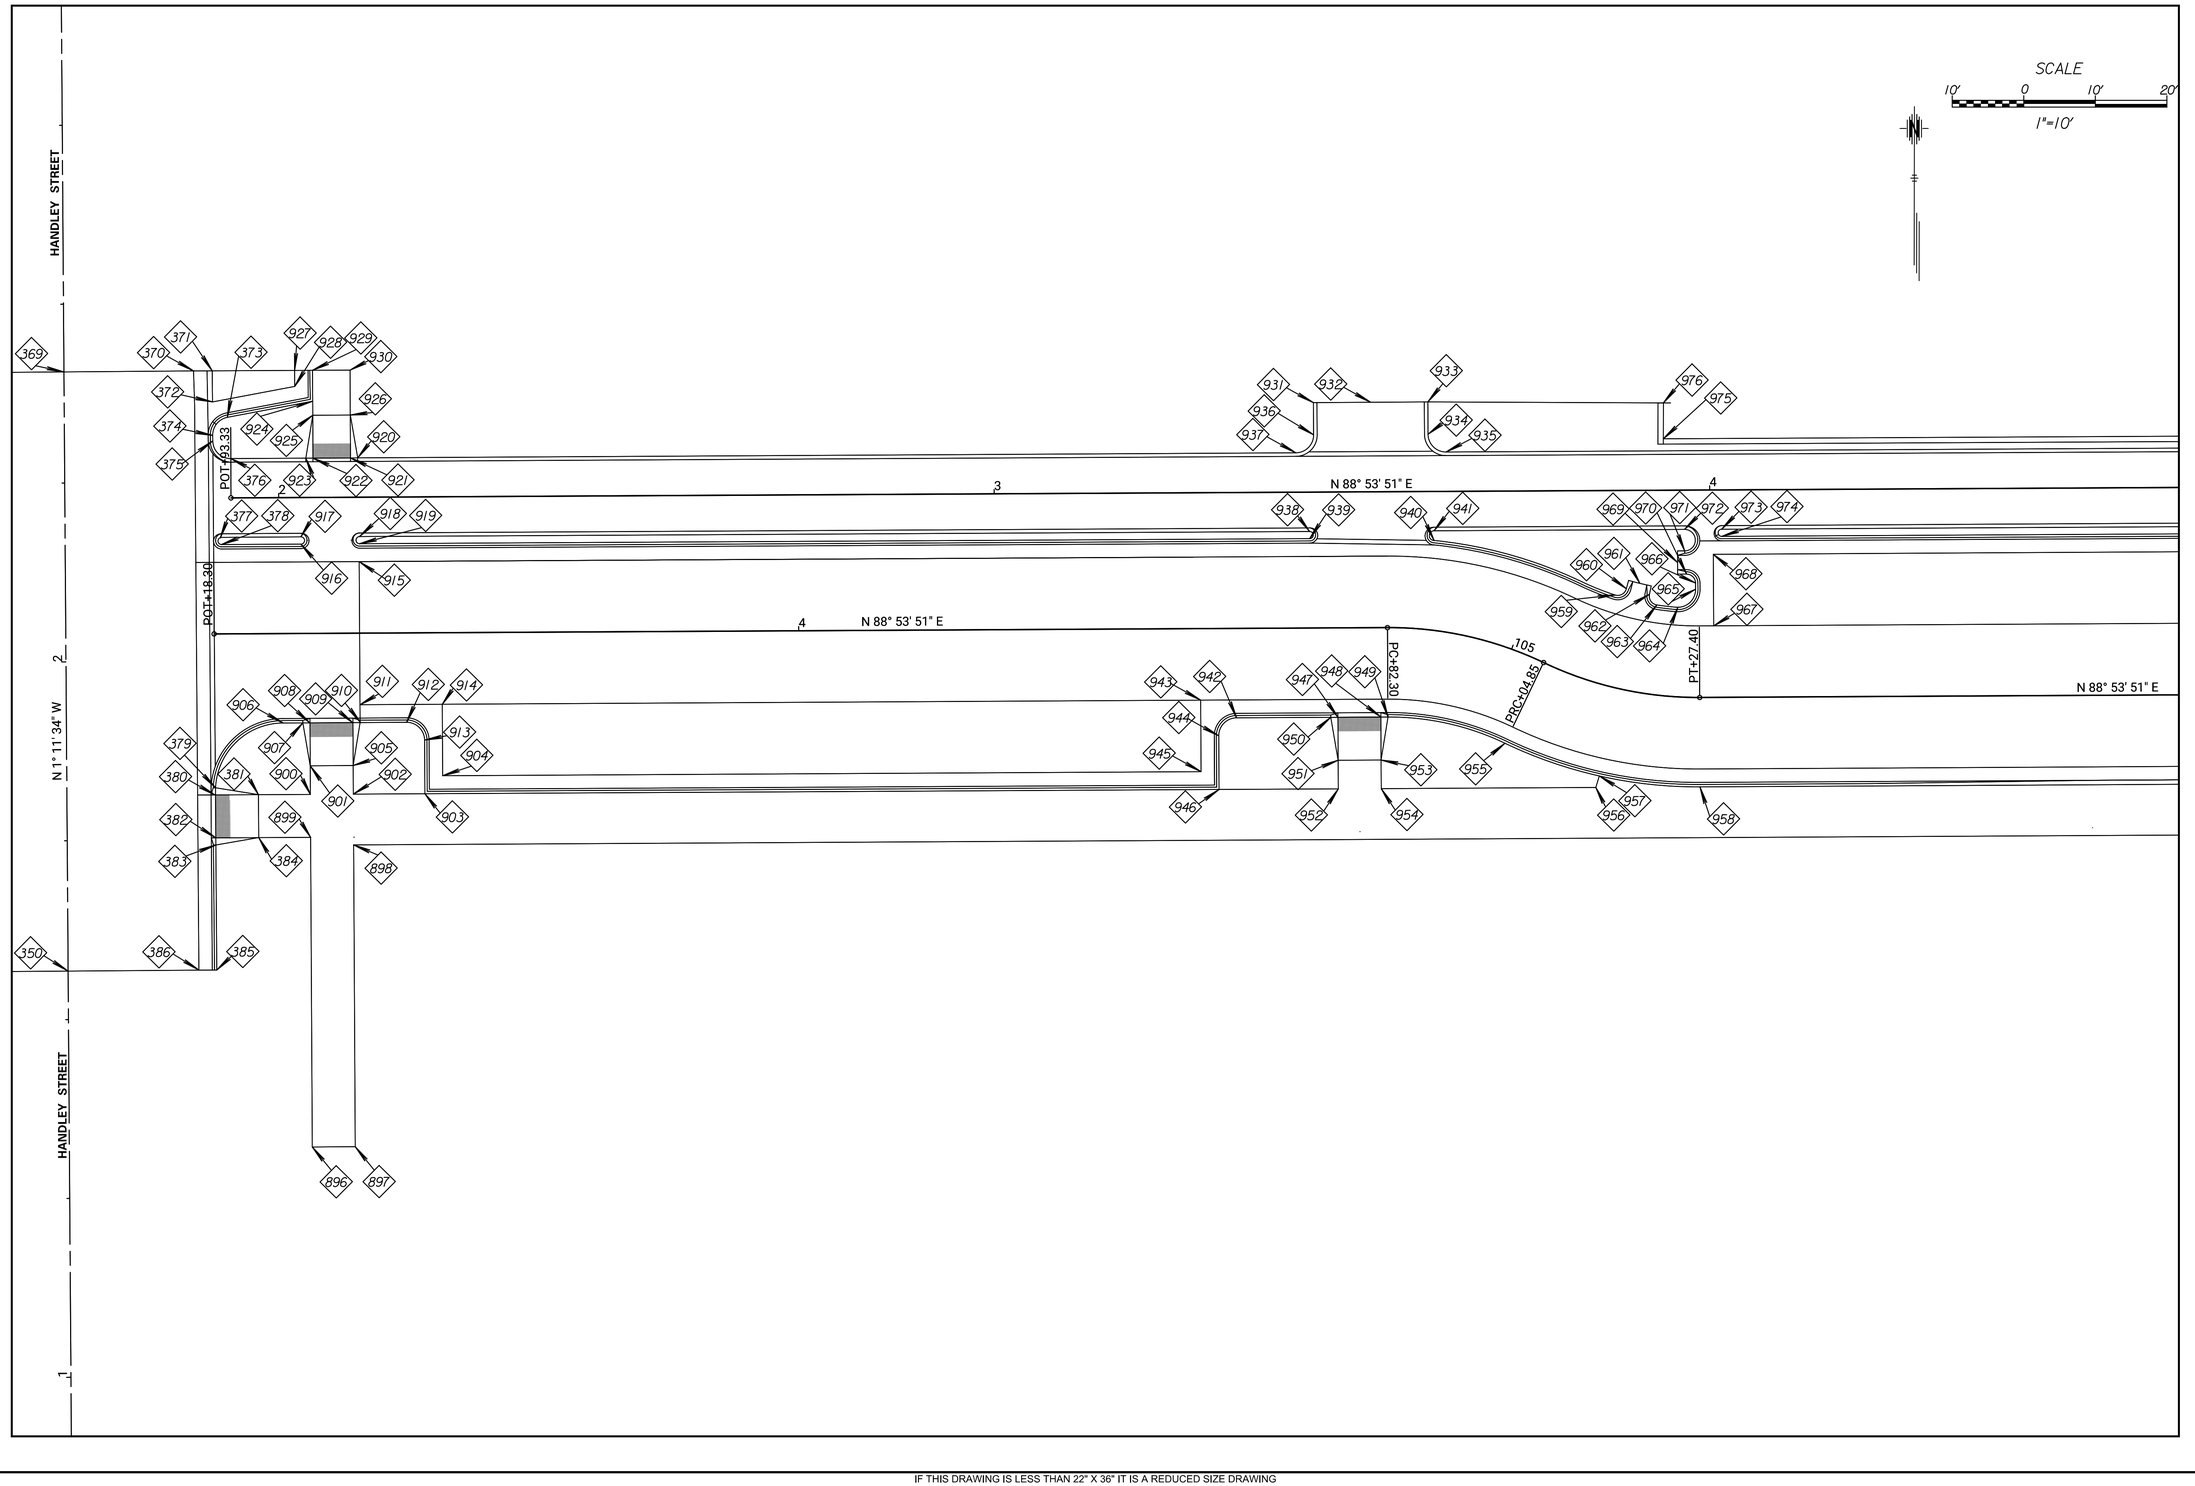

IF THIS DRAWING IS LESS THAN 22" X 36" IT IS A REDUCED SIZE DRAWING

dateplotted: 11/7/2022 - 9:54:28 AM - c:\transystems\cw_local\transyscorp-pw1\danavarro\d675143\C-PAV-M01-106.dgn

TranSystems
245 NORTH WACO
SUITE 222
WICHITA, KANSAS 67202
PHONE: 316-303-3000
FAX: 316-462-5629

CONSULTANTS:
LK ARCHITECTURE, INC.
345 RIVERVIEW
SUITE 200
WICHITA, KANSAS 67208
PHONE: 316-268-0230

DELANO GREENWAY IMPROVEMENTS
FROM EXPOSITION TO OSAGE
WICHITA, KANSAS

CITY OF WICHITA

REVISIONS:

MARK	DATE	DESCRIPTION

PROJ NO: 472-85462
SCALE: 1"=10'
DATE: 11/1/2022
DESIGNED BY: MCG
DRAWN BY: DJB
CHECKED BY: MDB

SHEET TITLE:

DELANO GREENWAY
GEOMETRIC LAYOUT
DETAILS

SHEET NO.
52
SHEET 52 OF 96