LEGEND

- Phase IC
- Channelizer
- Type III Barricade
- Type III Barricade w/ Sign
- Single Post/Skid Mounted Sign

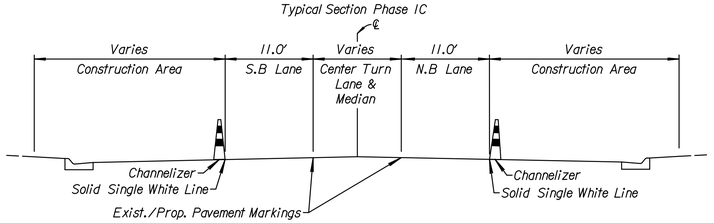

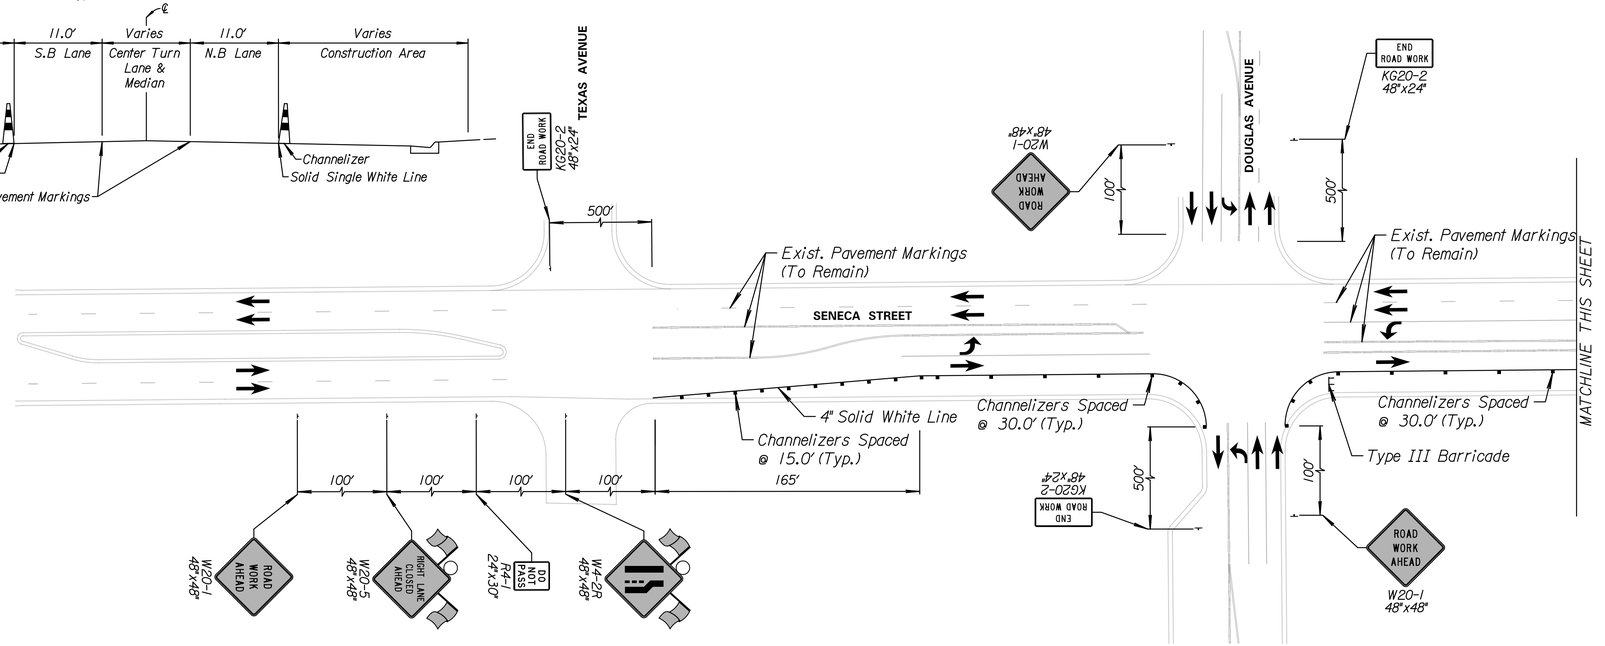

Phase IC

Phase IC construction shall construct all improvements at the Delano Greenway and Seneca Street intersection within the outside travel lane and curb & gutter. During this phase, the Contractor shall close the outside lanes on Seneca Street in each direction and shift all traffic to the inside lanes. Once all work in the area is complete, the Contractor shall fully open Seneca Street. Major items of work include concrete pavement, concrete pavers, curb & gutter, & traffic signal installation.

Note:
The Contactor shall install the advance warning signs according to the plans unless the Engineer specifies otherwise. The signs shall have a minimum spacing of 100' but shall be adjusted to avoid existing entrances and sideroads, if needed.

Existing pavement marking and signing in conflict with the proposed traffic control layout shall either be removed or covered with approved material in accordance with the City of Wichita Specifications and the City of Wichita Pre-Approved materials.

The Contractor shall leave the portable changeable message board and adjust the message in accordance with the Engineer to continue warning the travelling public that the left lane is closed through construction.

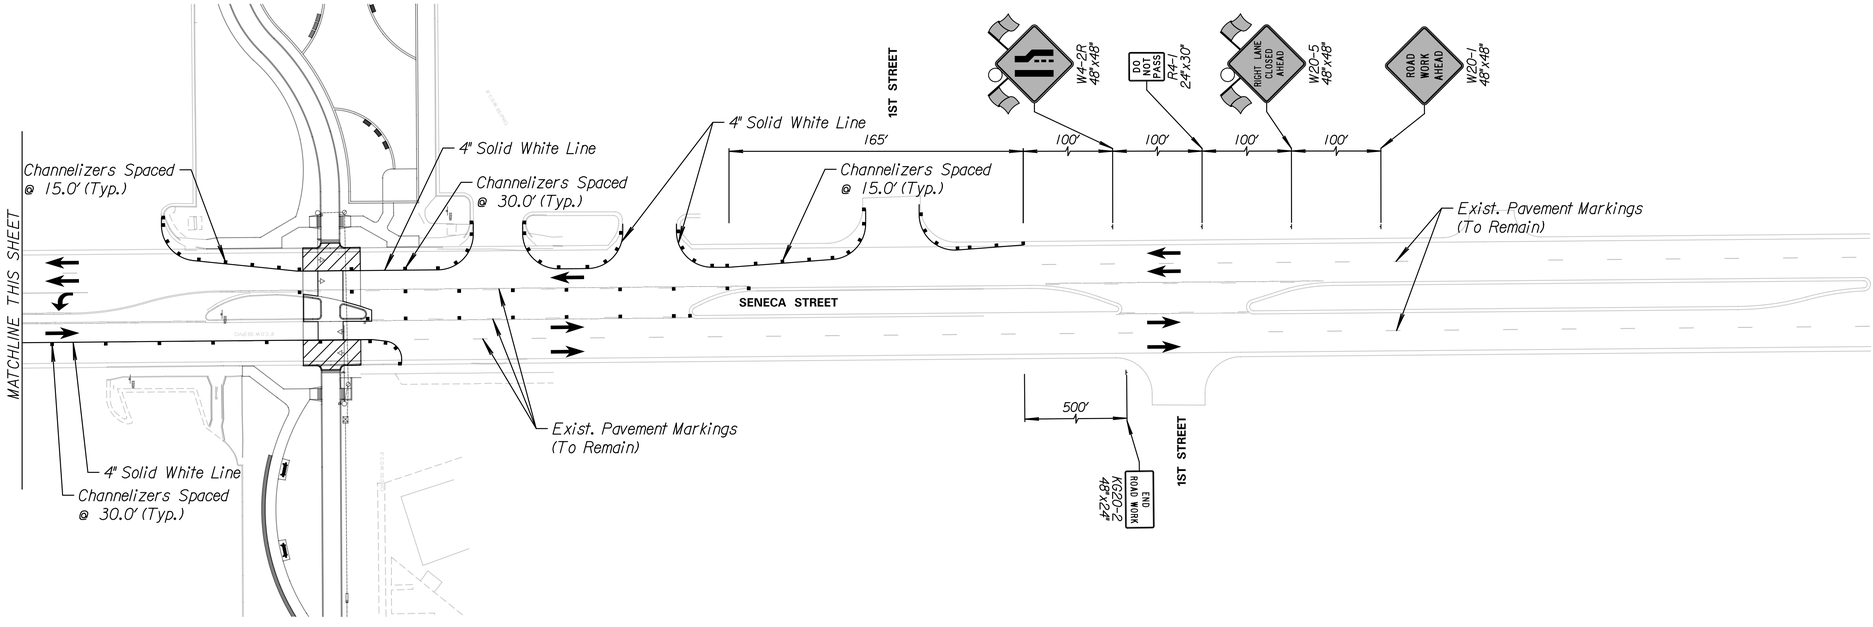

TranSystems
245 NORTH WACO
SUITE 222
WICHITA, KANSAS 67202
PHONE: 316-303-3000
FAX: 316-462-5629

CONSULTANTS:
LK ARCHITECTURE, INC.
345 RIVERVIEW
SUITE 200
WICHITA, KANSAS 67208
PHONE: 316-268-0230

DELANO GREENWAY IMPROVEMENTS
FROM EXPOSITION TO OSAGE

WICHITA, KANSAS

CITY OF WICHITA

REVISIONS:

MARK	DATE	DESCRIPTION

PROJ NO: 472-85462
SCALE: 1"=40'
DATE: 11/1/2022
DESIGNED BY: MCG
DRAWN BY: MCG
CHECKED BY: MDB

SHEET TITLE:

DELANO GREENWAY IMPROVEMENTS TRAFFIC CONTROL PHASE 1C

SHEET NO.

70

SHEET 70 OF 96

dasnann
11/1/2022 - 9:57:22 AM - c:\transystems\ow_local\transyscorp-pw1\danavarro\d0675143\C-CPR-GD1-103.dgn

IF THIS DRAWING IS LESS THAN 22" X 36" IT IS A REDUCED SIZE DRAWING

CADconform Certify This File

CADconform Certify This File