SCALE
20' 0 20' 40'
PLAN: Lat. & Long.

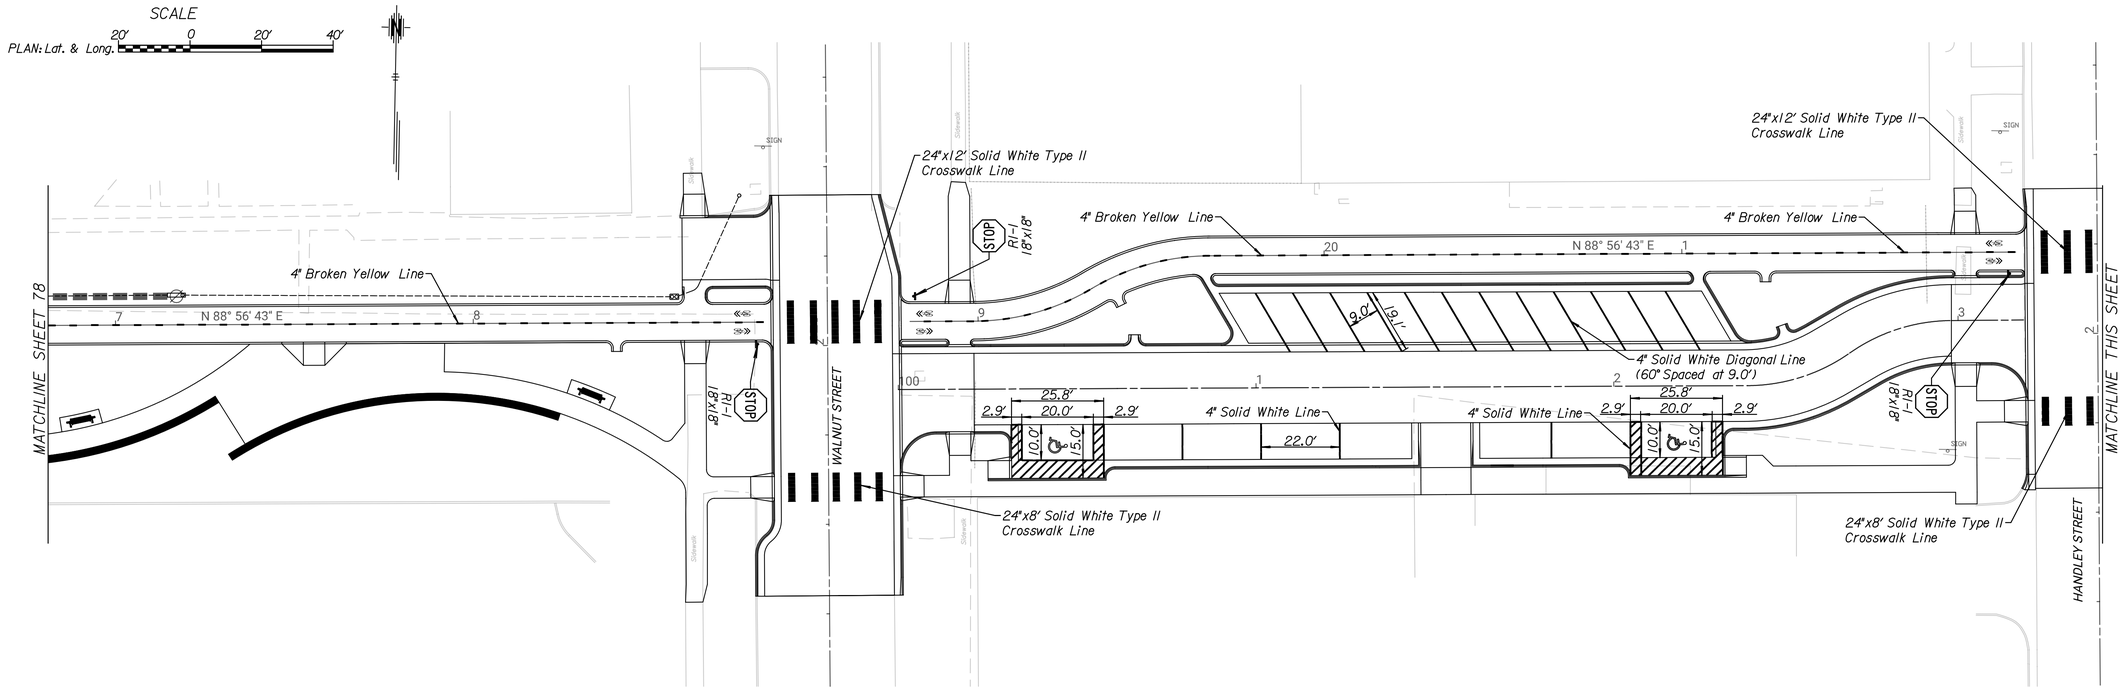

SCALE
20' 0 20' 40'
PLAN: Lat. & Long.

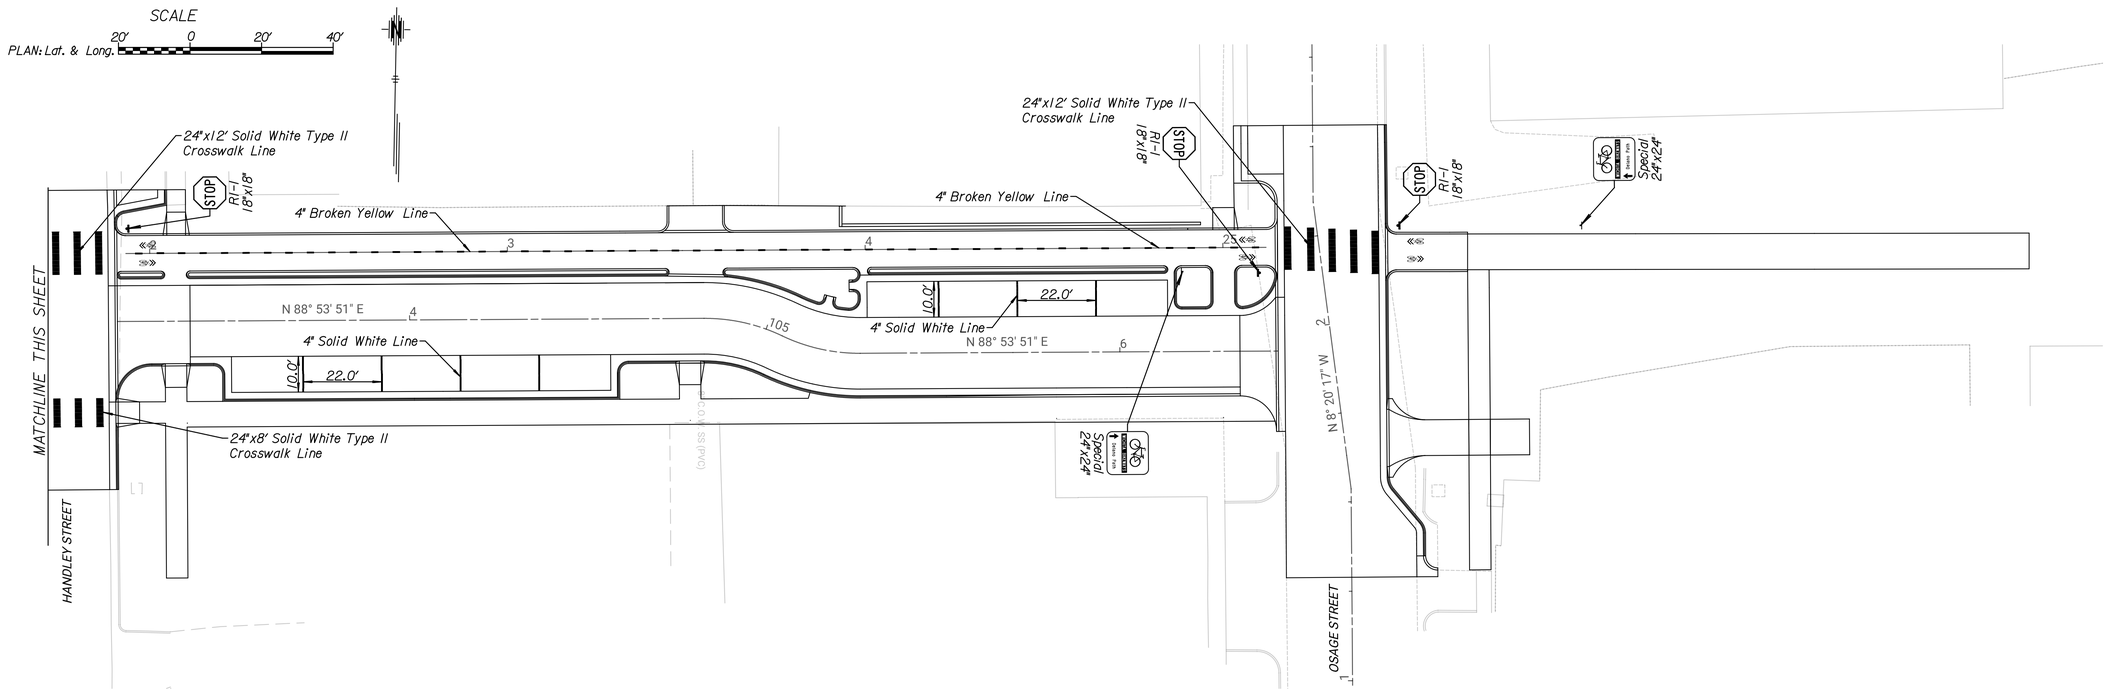

TranSystems
245 NORTH WACO
SUITE 222
WICHITA, KANSAS 67202
PHONE: 316-303-3000
FAX: 316-462-6629

CONSULTANTS:
LK ARCHITECTURE, INC.
345 RIVERVIEW
SUITE 200
WICHITA, KANSAS 67208
PHONE: 316-268-0230

DELANO GREENWAY IMPROVEMENTS
FROM EXPOSITION TO OSAGE
WICHITA, KANSAS

CITY OF WICHITA

REVISIONS:

MARK	DATE	DESCRIPTION

PROJ NO: 472-85462
SCALE: 1"=20'
DATE: 11/1/2022
DESIGNED BY: MCG
DRAWN BY: MCG
CHECKED BY: MDB

SHEET TITLE:
DELANO GREENWAY PAVEMENT MARKING & SIGNING

SHEET NO.
79
SHEET 79 OF 96

dateplotted: 11/1/2022 - 9:58:18 AM - c:\transystems\ow_local\transystemscorp-pw1\danavarod\d6751431C-PMK-G01-102.dgn
IF THIS DRAWING IS LESS THAN 22" X 36" IT IS A REDUCED SIZE DRAWING
CADconform Certify This File