LEGEND

SPEED LIMIT 30 — *Proposed Sign*

SPEED LIMIT 30 — *Existing Sign to Remain*

SPEED LIMIT 30 — *Existing Sign to be Removed/Relocated*

Single Post Sign

SCALE: 1"=20'

20' 0 20' 40'

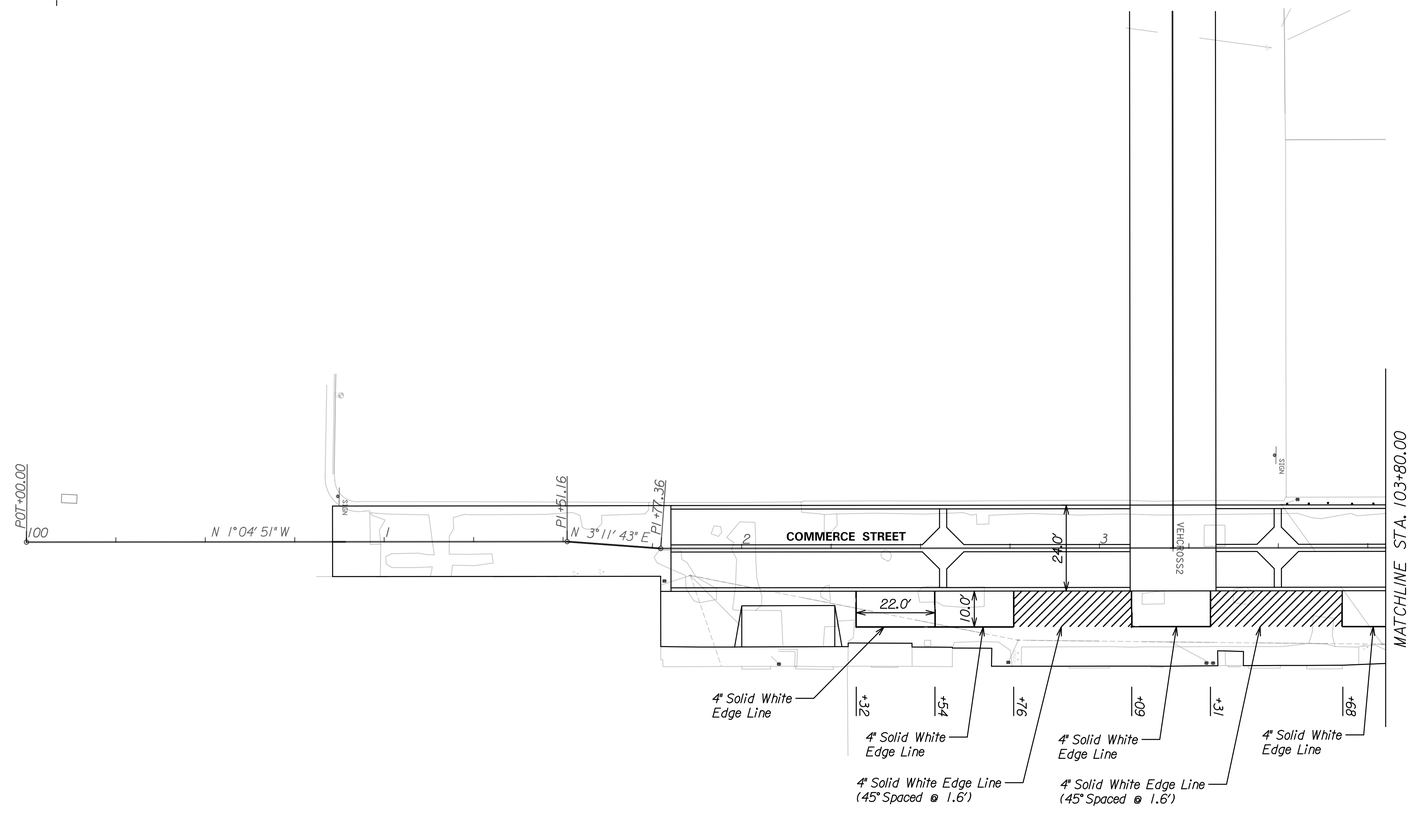

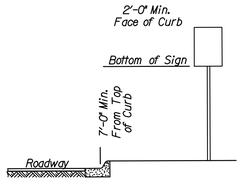

Sign Placement on Roadway Shoulder

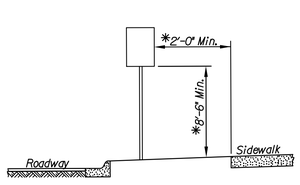

Sign Placement on Roadway Shoulder

URBAN:

1. Ground-mounted signs shall be mounted at a minimum height of 7' measured from the bottom of sign to the top edge of the curb.

2. Permanent sign supports should not be located on sidewalks or areas designated for pedestrian or bicycle traffic.

3. The height from bottom of the secondary sign mounted below another sign may be 6' measured from the bottom of sign to the near edge of the pavement. Signs shall not overlap each other. Signs mounted lower than 7' should not project more than 4" into pedestrian facilities.

ADJUSTMENTS:

Signs may be moved laterally or longitudinally if it will improve the visibility of the sign or other signs and if it will protect the sign more.

For additional details on mounting location and height, See Sheet XX

**If the edge of a sign placed adjacent to the 10' sidewalk is at least 2'-0" from the edge of the sidewalk then the bottom of the sign may be placed 7'-0" higher than the edge of the the sidewalk. If the edge of a sign placed adjacent to the 10' sidewalk is less than 2'-0" from the edge of the sidewalk then the bottom of the sign must be a minimum of 8'-6" higher than the edge of the sidewalk.*

TRANSYSTEMS
245 N. WACO
SUITE 222
WICHITA, KANSAS 67202
MAIN: 316-303-3000
FAX: 316-462-5629

CONSULTANTS:

COMMERCE STREET & ST. FRANCIS AVENUE IMPROVEMENTS FROM WATERMAN TO KELLOGG

WICHITA, KANSAS

CITY OF WICHITA

REVISIONS:

MARK	DATE	DESCRIPTION

PROJ NO: 472-2021
SCALE: 1"=20'
DATE: 2/21/2024
DESIGNED BY: MLC
DRAWN BY: DJK
CHECKED BY: MDB

SHEET TITLE:

PAVEMENT MARKING & SIGNING
STA. 100+85.56 TO STA. 103+80.00

SHEET NO.

100

SHEET 100 OF 163

IF THIS DRAWING IS LESS THAN 22" X 36" IT IS A REDUCED SIZE DRAWING

djhatzer
2/21/2024 - 11:52:10 AM c:\transystems\pw_local\transyscorp-pw1\a-e_djhatzer\d1254772\C-SGN-M02-101.dgn