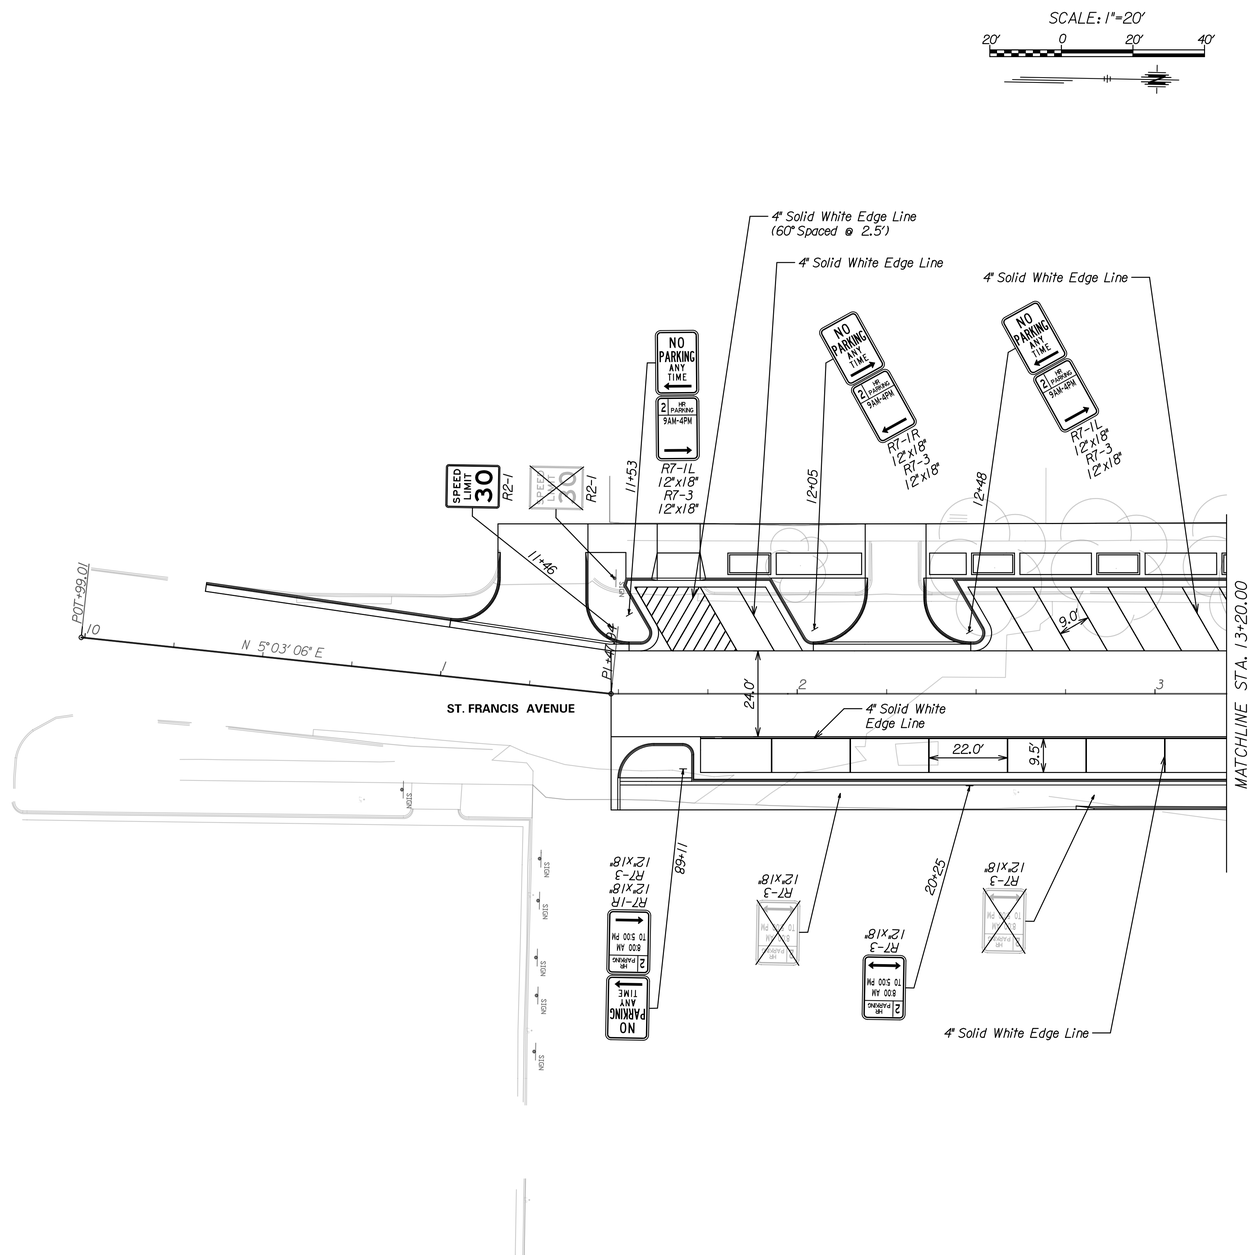

TRANSYSTEMS

245 N. WACO
SUITE 222
WICHITA, KANSAS 67202
MAIN: 316-303-3000
FAX: 316-462-5629

CONSULTANTS:

COMMERCE STREET & ST. FRANCIS AVENUE IMPROVEMENTS FROM WATERMAN TO KELLOGG

WICHITA, KANSAS

CITY OF WICHITA

REVISIONS:

MARK	DATE	DESCRIPTION

PROJ NO: 472-2021
SCALE: 1"=20'
DATE: 2/21/2024
DESIGNED BY: MLC
DRAWN BY: DJK
CHECKED BY: MDB

SHEET TITLE:

PAVEMENT MARKING & SIGNING STA. 10+32.16 TO STA. 13+20.00

SHEET NO.

103

SHEET 103 OF 163

IF THIS DRAWING IS LESS THAN 22" X 36" IT IS A REDUCED SIZE DRAWING

djkratzer
2/21/2024 - 11:32:29 AM c:\transystems\pw_local\transyscorp-pw1\a-e_djkratzer\d1254772\C-SGN-M01-101.dgn