SCALE: 1"=20'

20' 0 20' 40'

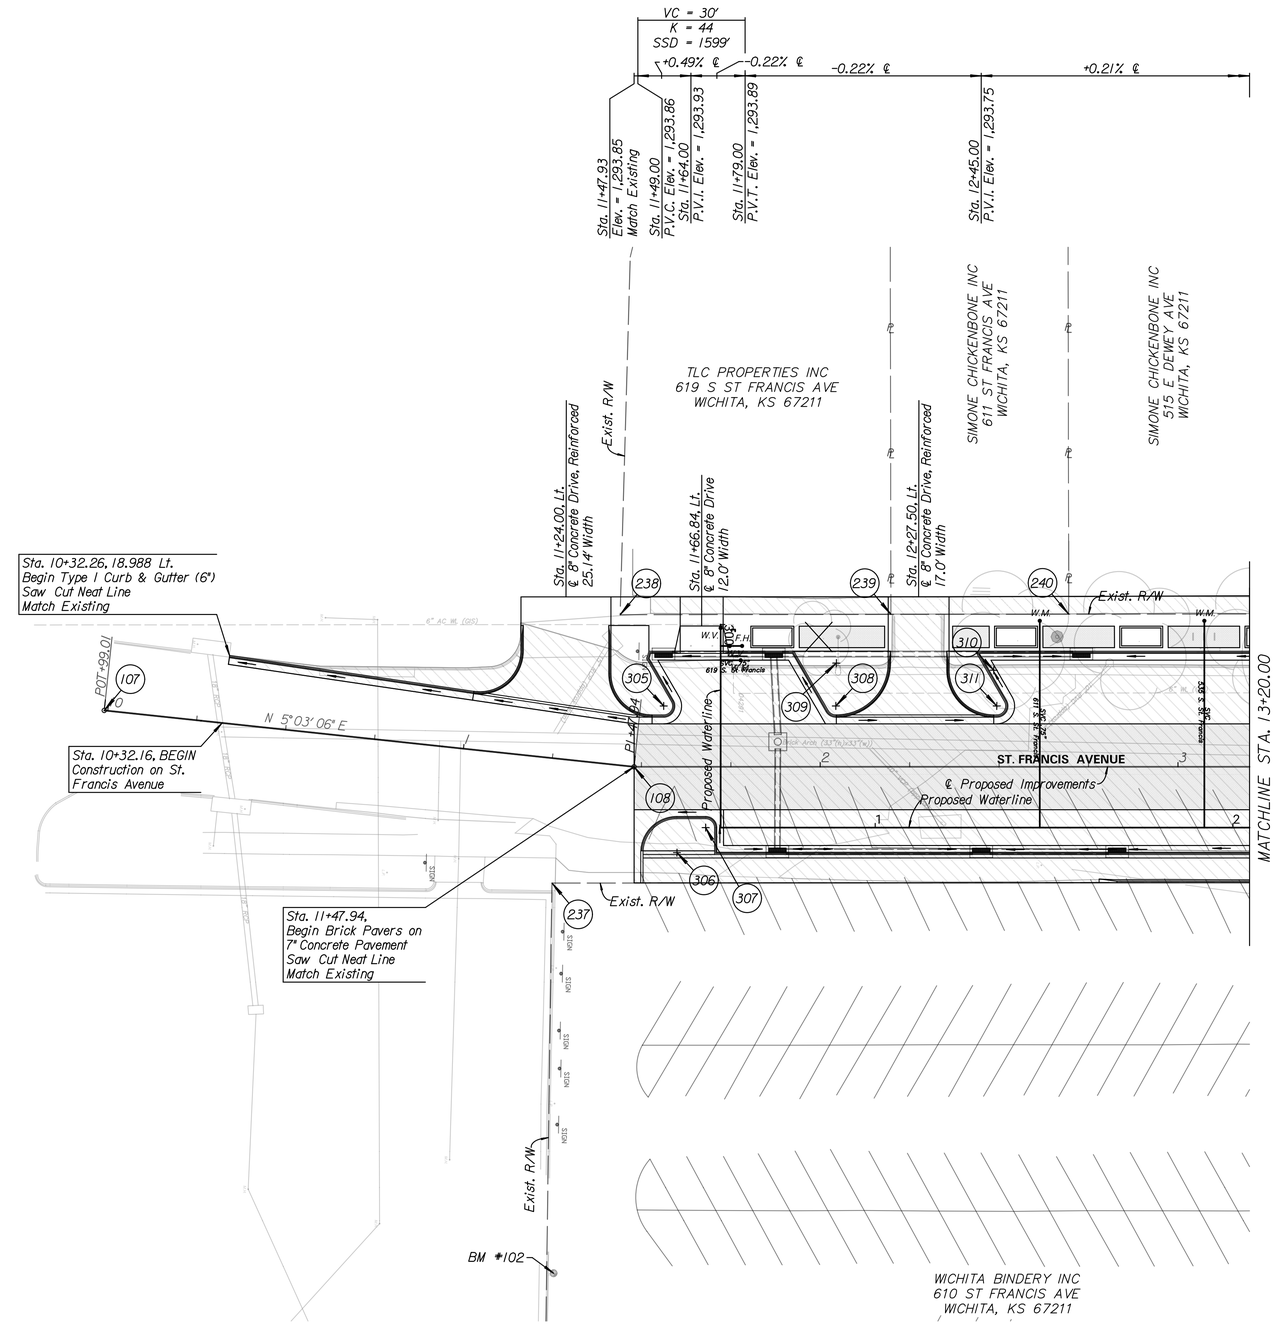

BM #102
"D" cut in the top of Light Pole base.
N: 1,683,091.8049
E: 1,650,609.6675
143.16'Rt., Sta 11+40.56, Elevation = 1298.08

IF THIS DRAWING IS LESS THAN 22" X 36" IT IS A REDUCED SIZE DRAWING

TRANSYSTEMS
245 N. WACO
SUITE 222
WICHITA, KANSAS 67202
MAIN: 316-303-3000
FAX: 316-462-5629

CONSULTANTS:

COMMERCE STREET & ST. FRANCIS AVENUE IMPROVEMENTS FROM WATERMAN TO KELLOGG

WICHITA, KANSAS

CITY OF WICHITA

REVISIONS:

MARK	DATE	DESCRIPTION

PROJ NO: 472-2021
SCALE: 1"=20'
DATE: 2/21/2024
DESIGNED BY: MLC
DRAWN BY: DJK
CHECKED BY: MDB

SHEET TITLE:

ST. FRANCIS AVENUE IMPROVEMENTS STA. 10+32.16 TO STA. 13+20.00

SHEET NO.

11

SHEET 11 OF 163

djratzer
2/21/2024 - 11:43:15 AM c:\transystems\pw_local\transyscorp.pw1\w-s_dj\ratzer\d1264772\C-RDW-M01-101.dgn